





# Plant Room Project

Mechanical Modeling  
Equipment and PipeWork





Revit 2022

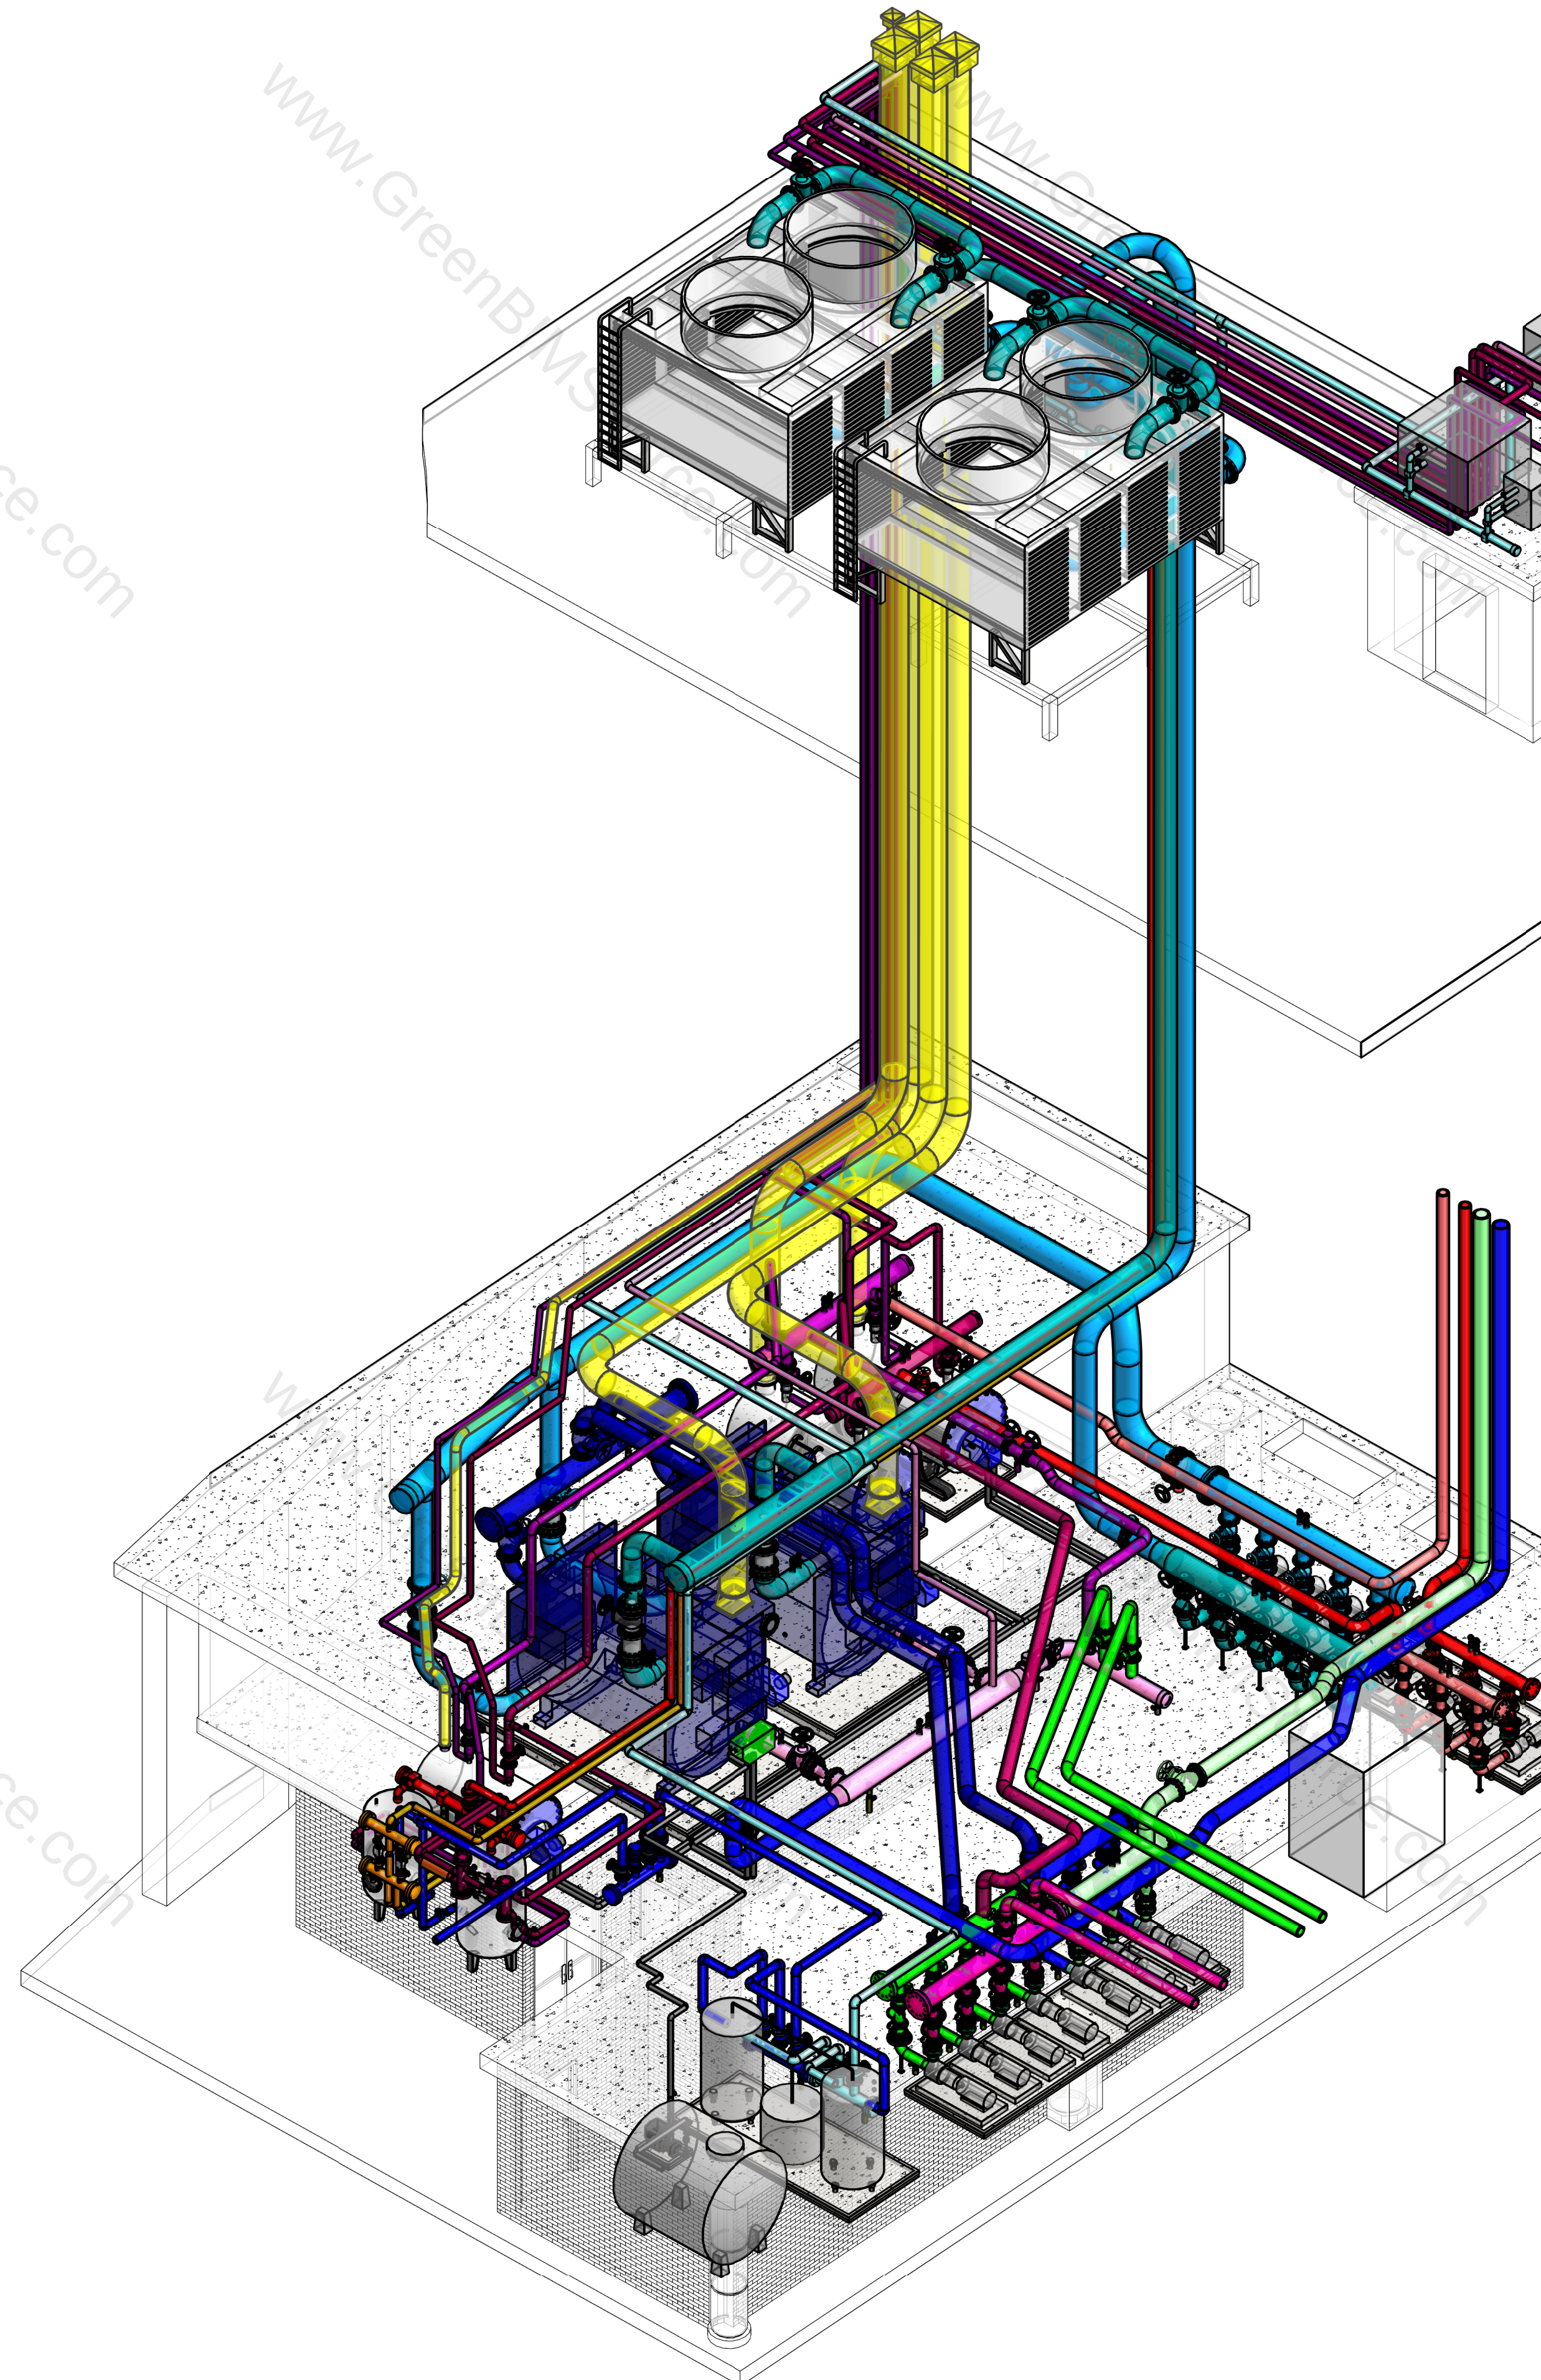




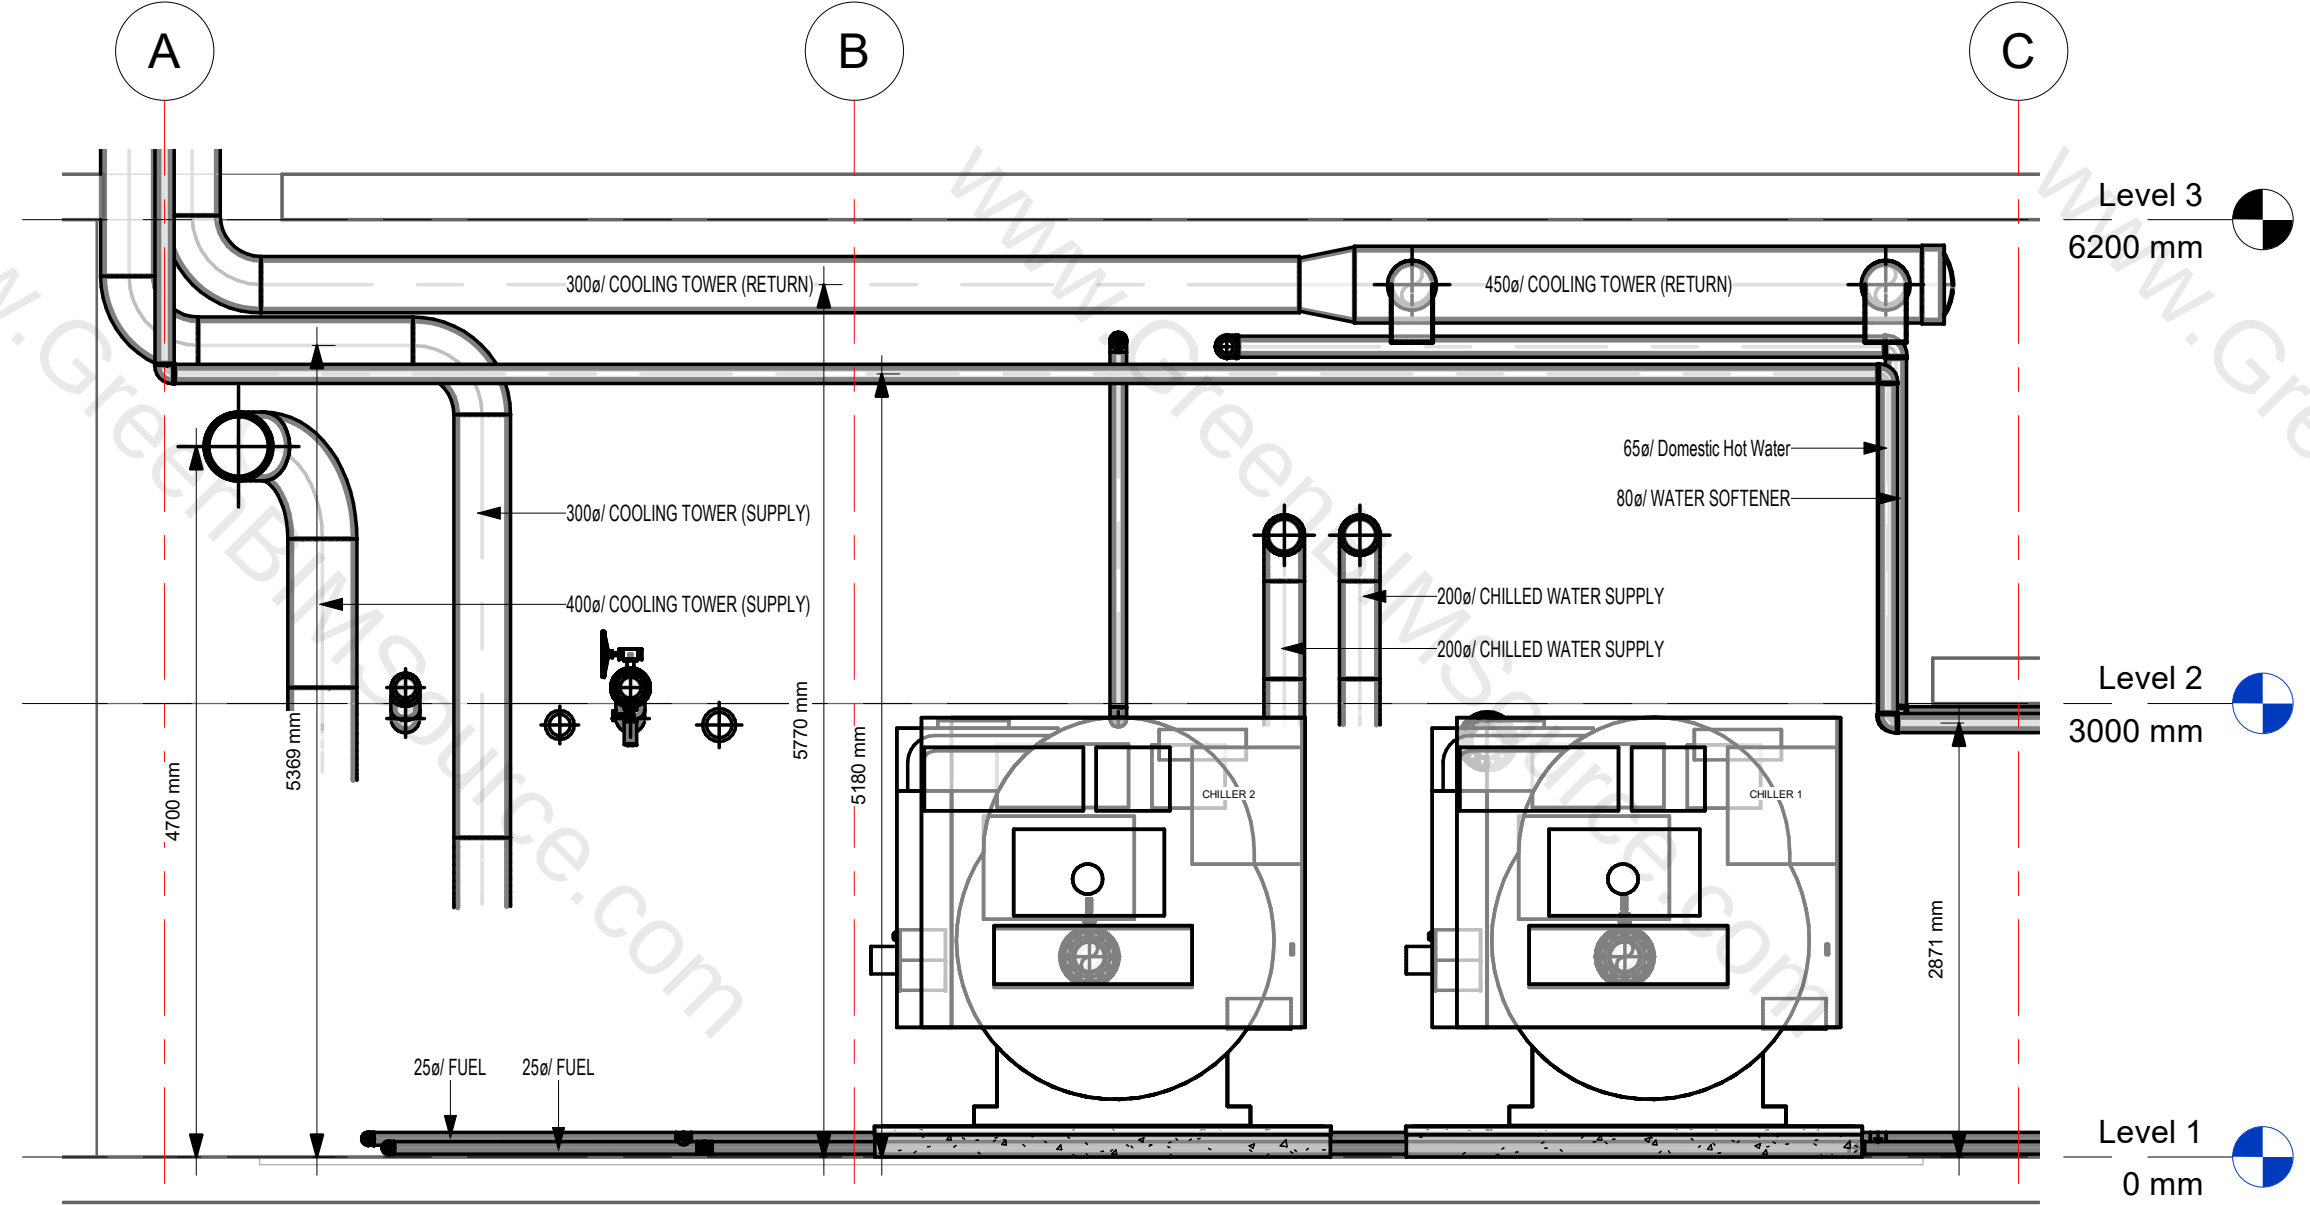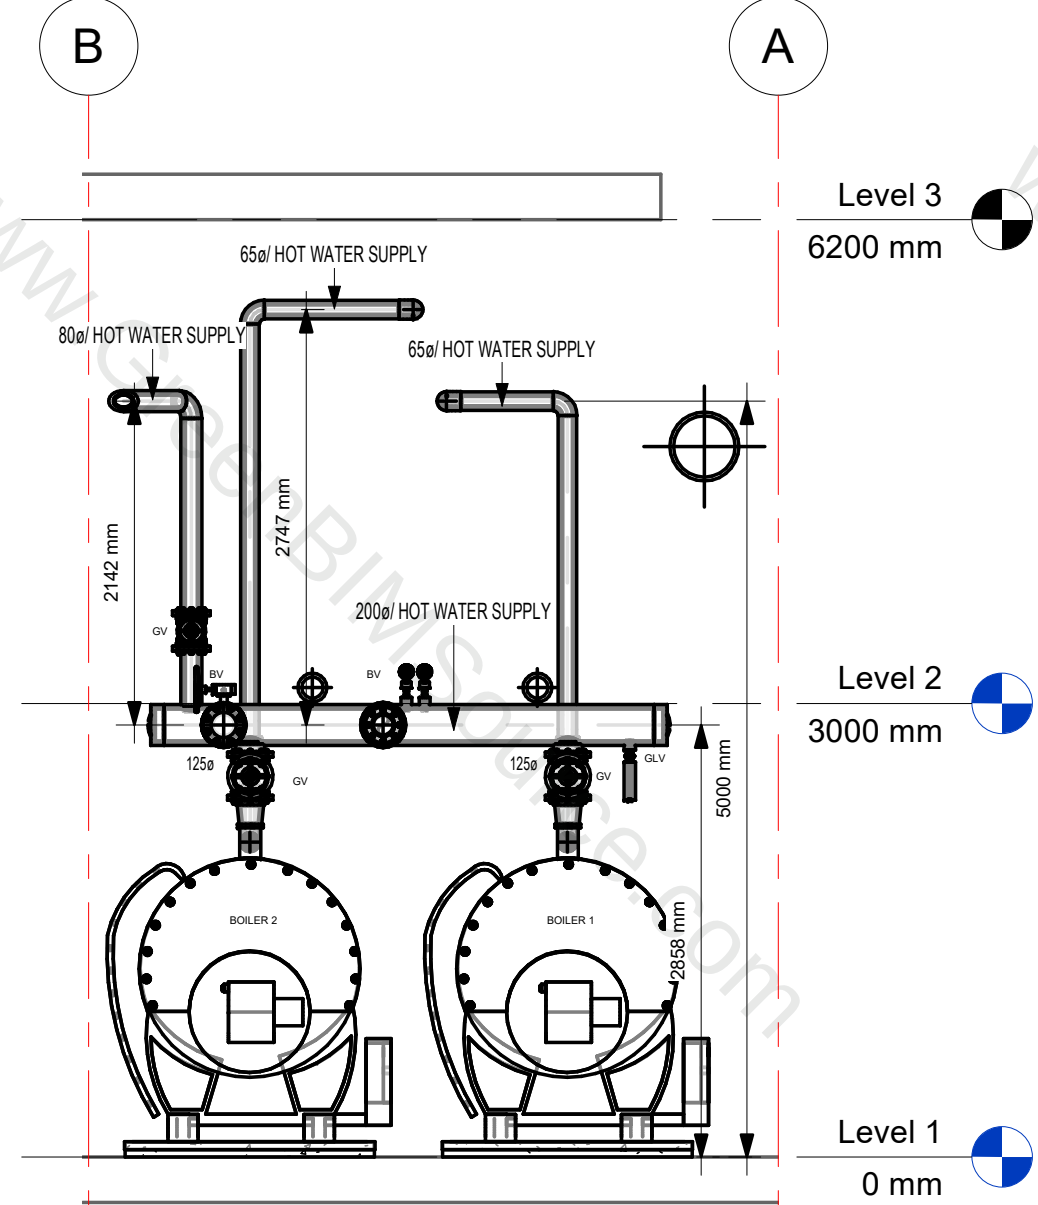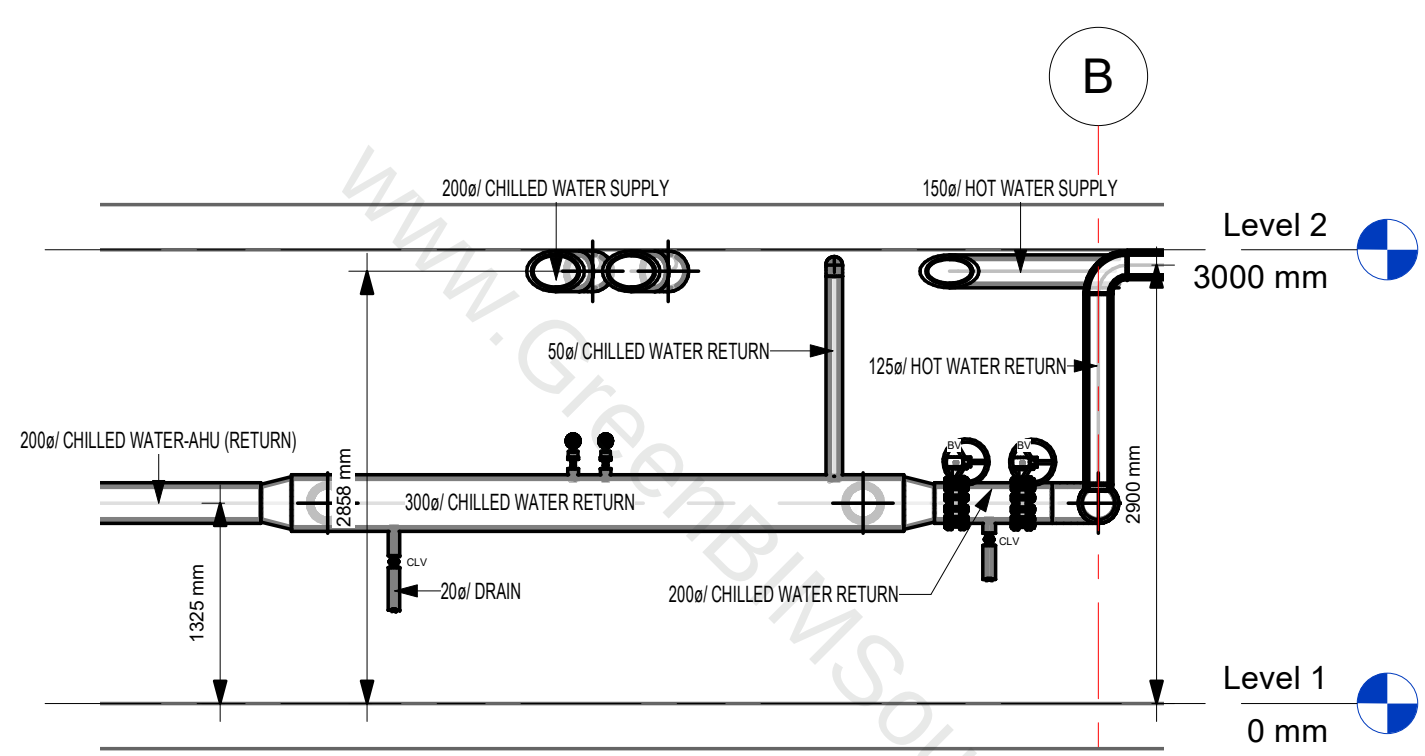


| LEGEND |                         |
|--------|-------------------------|
| ST     | STRAINER                |
| CV     | CHECK VALVE             |
| GV     | GATE VALVE              |
| FC     | FLEXIBLE COUPLING       |
| GLV    | GLOBE VALVE             |
| PRV    | PRESSURE REDUCING VALVE |
| WACV   | WET ALARM CHECK VALVE   |
| BV     | BUTTERFLY VALVE         |

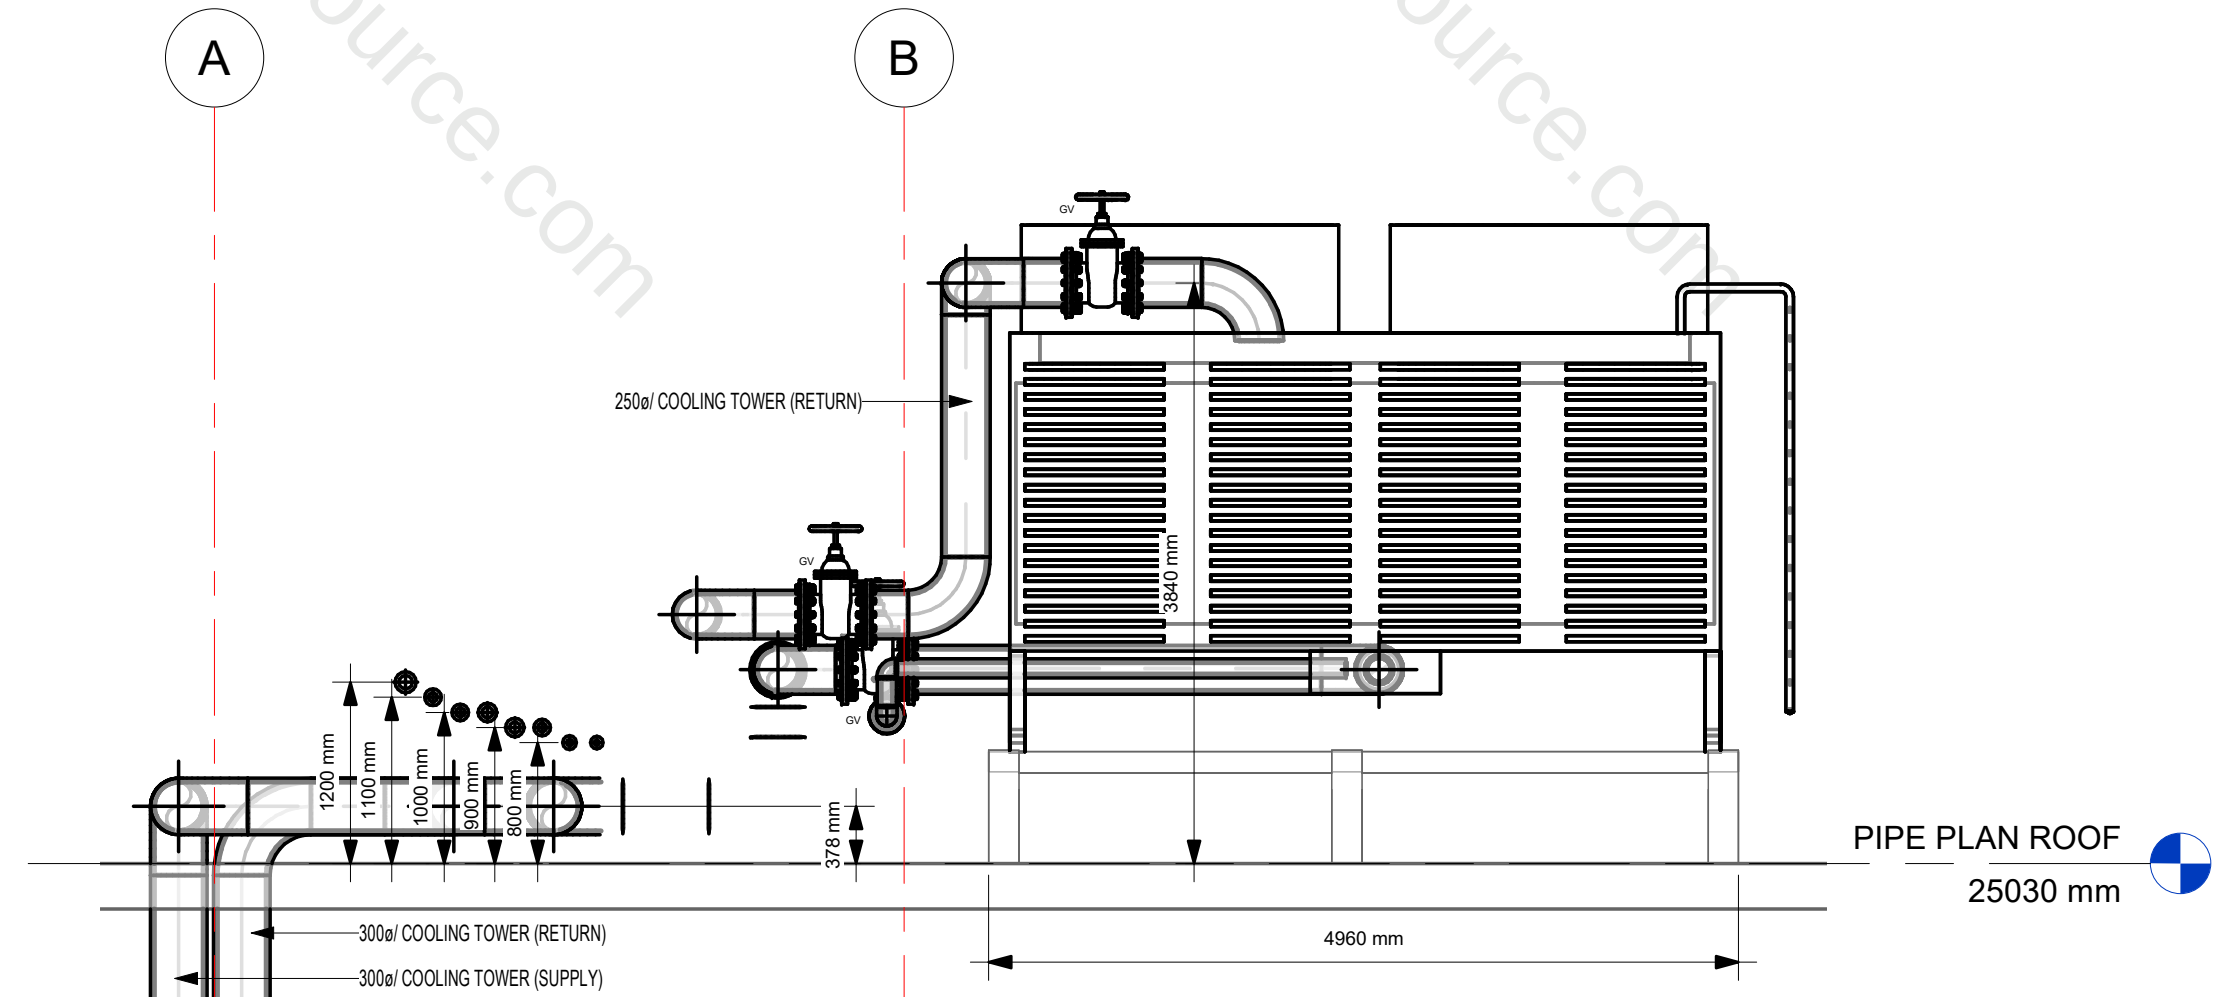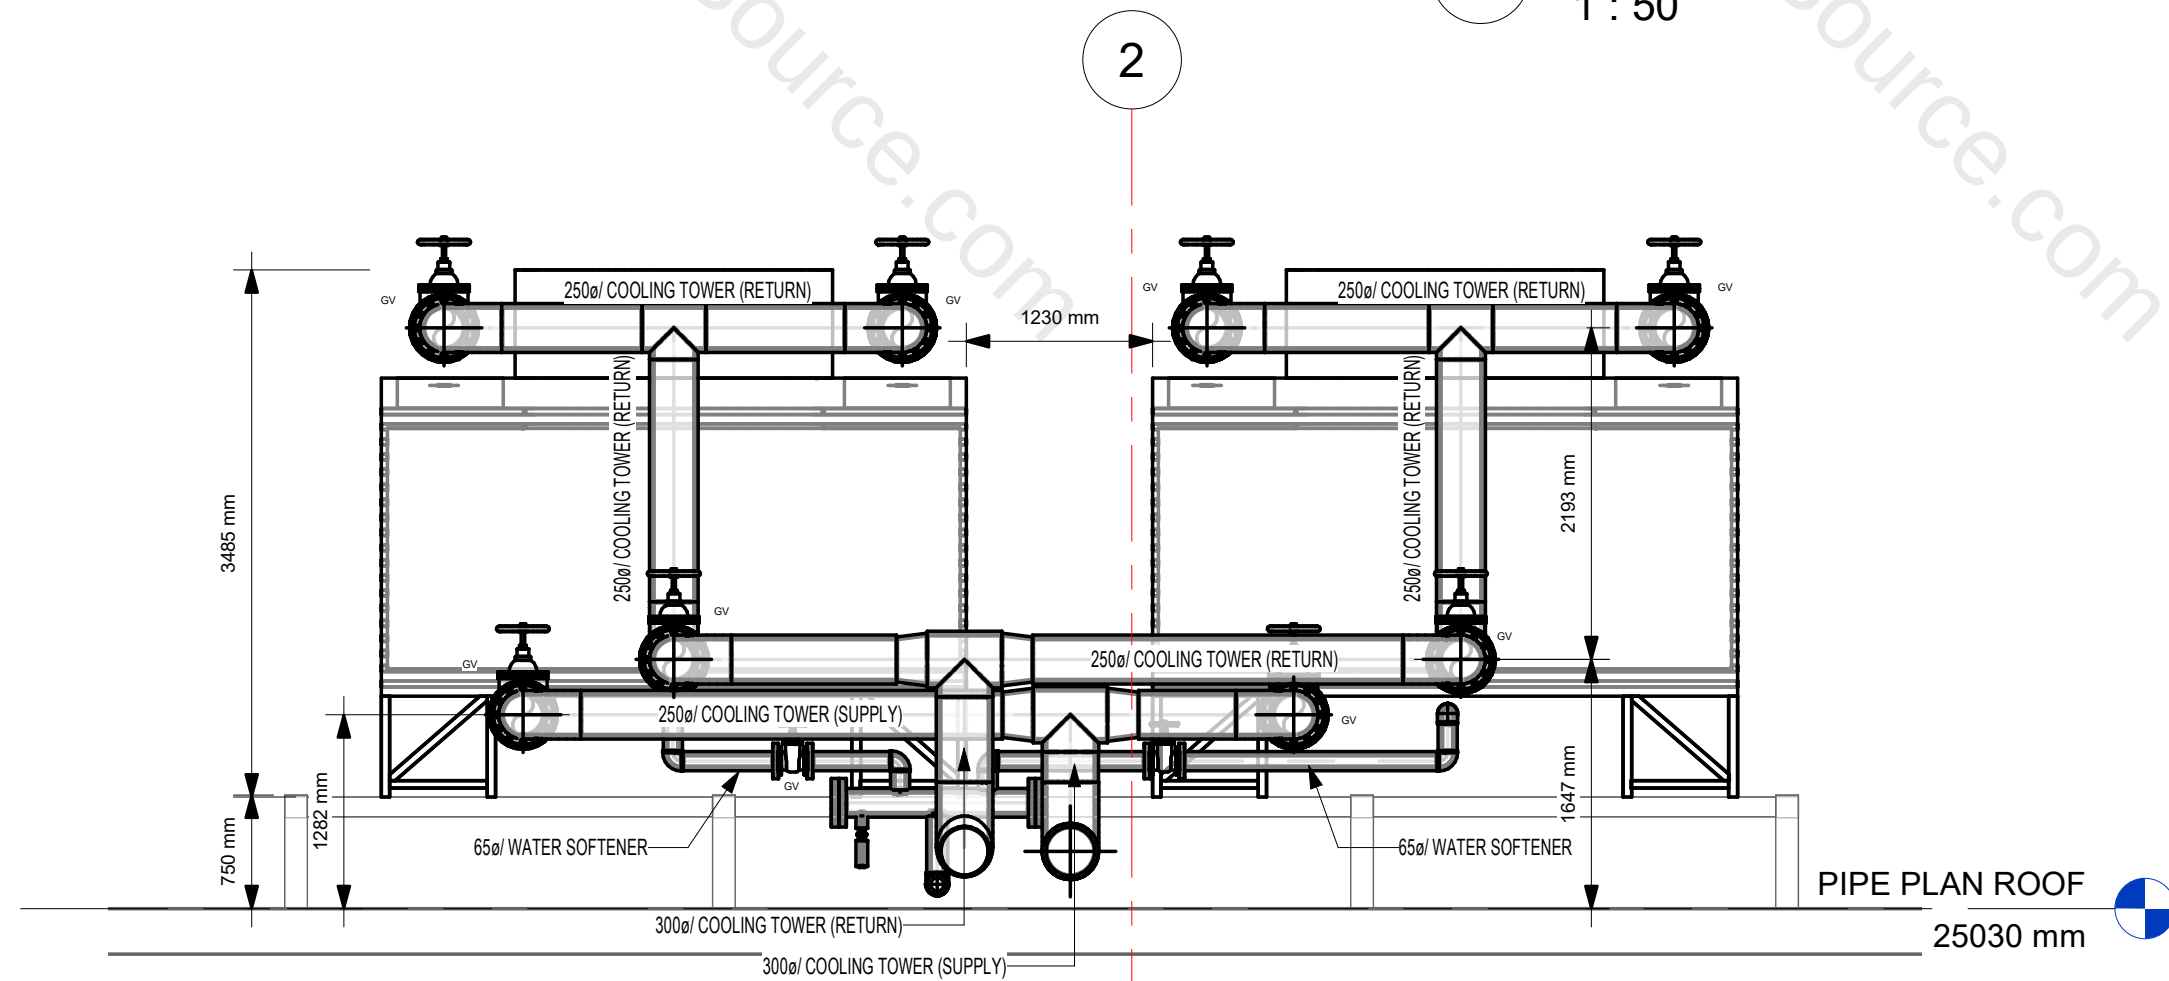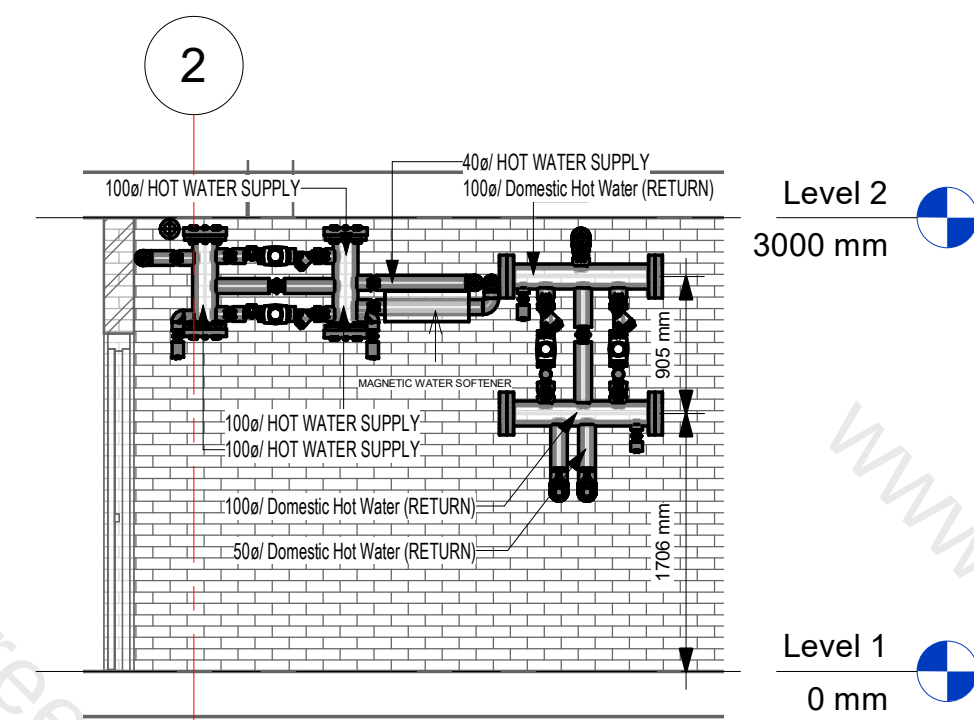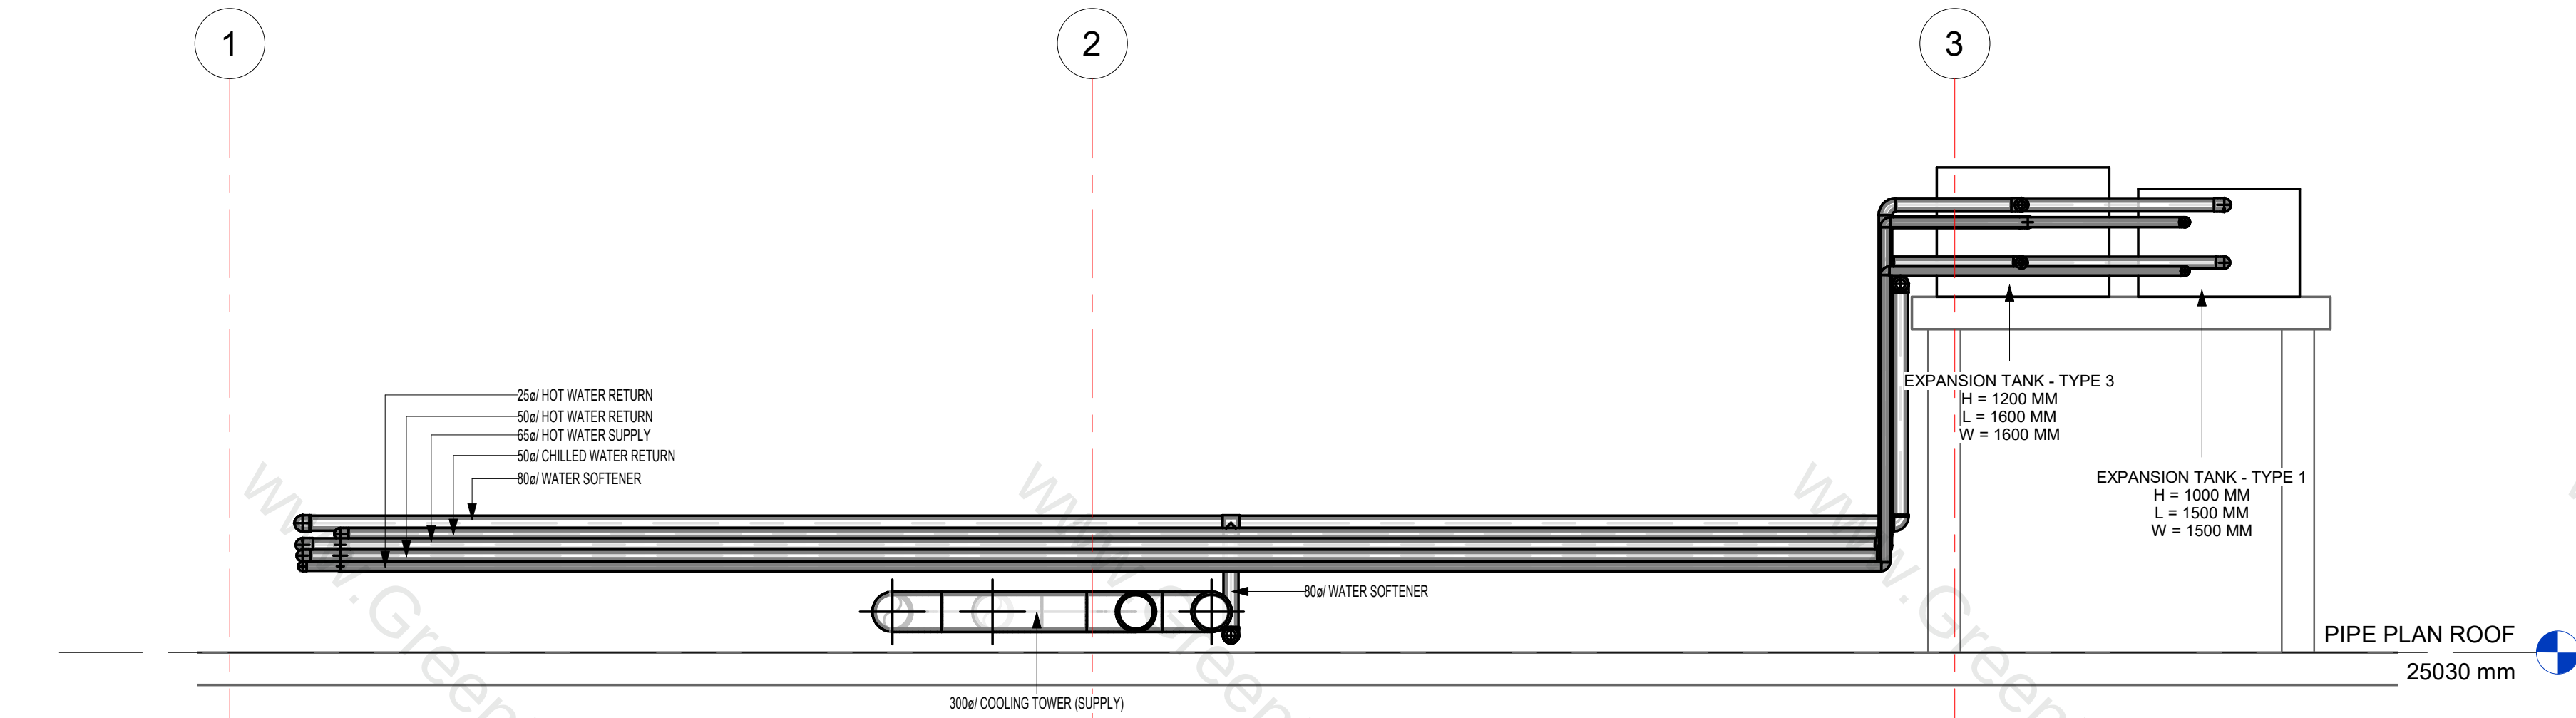




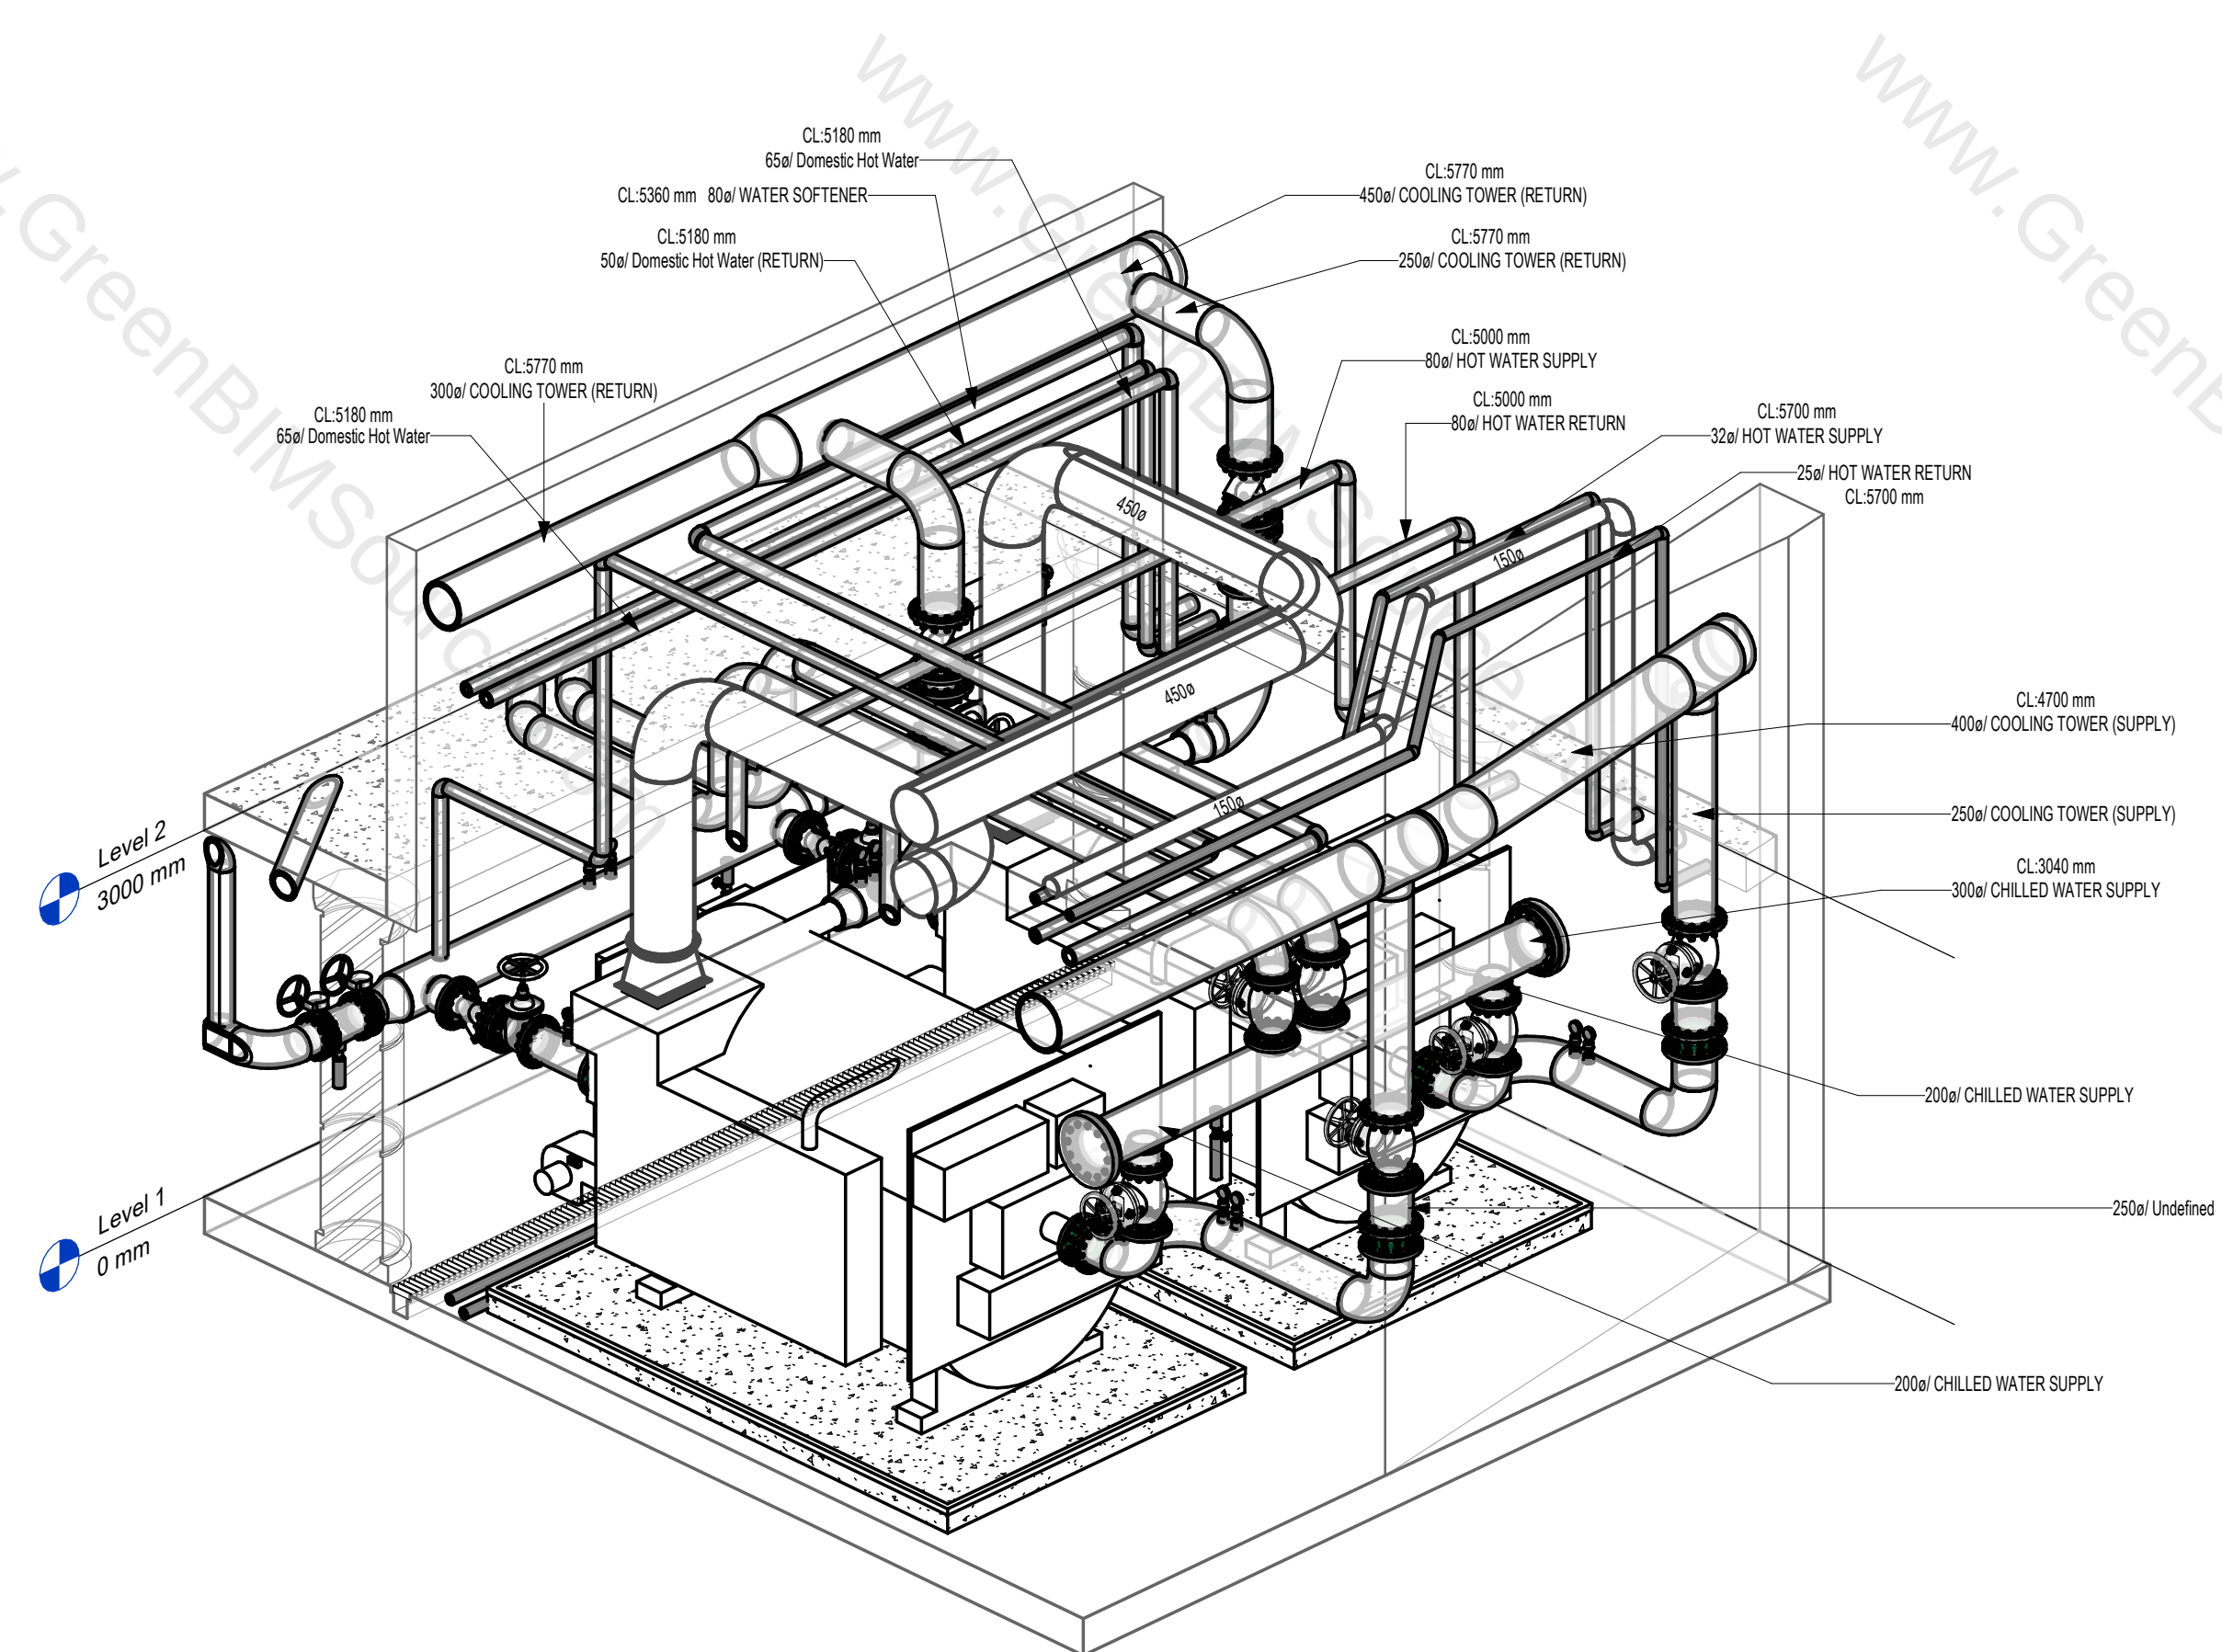

6 3D- CHILLER 1

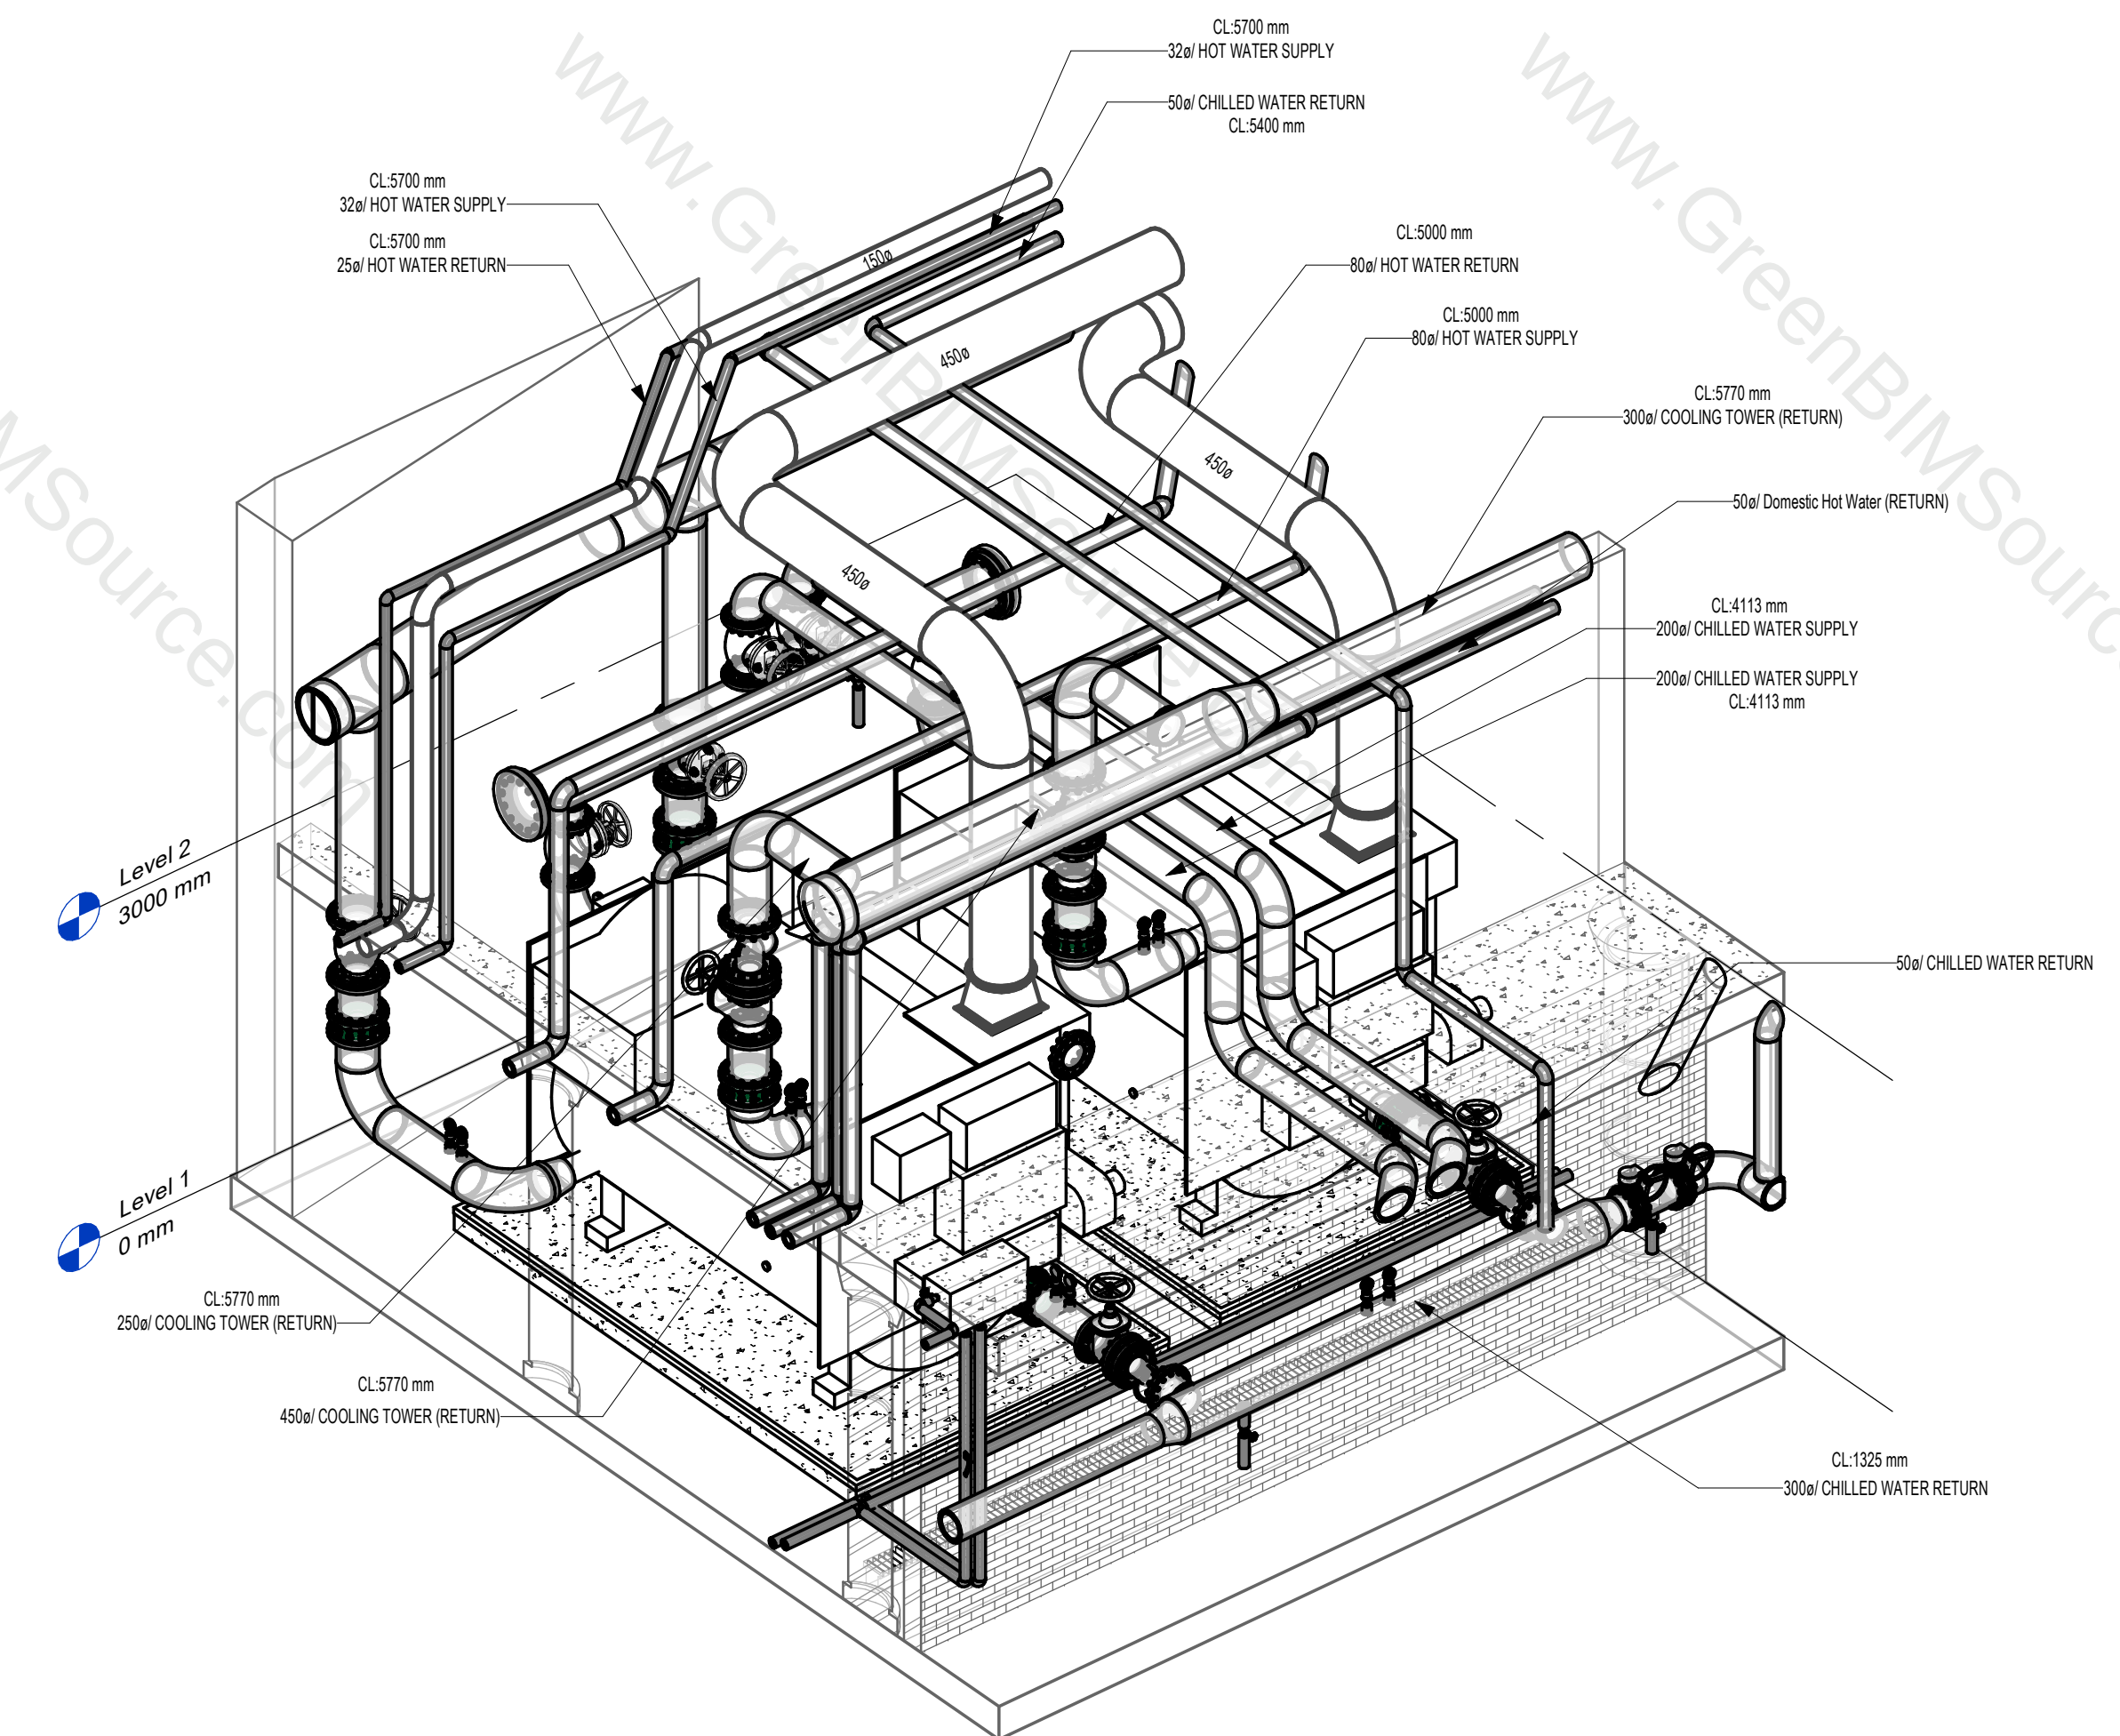

7 3D- CHILLER 2

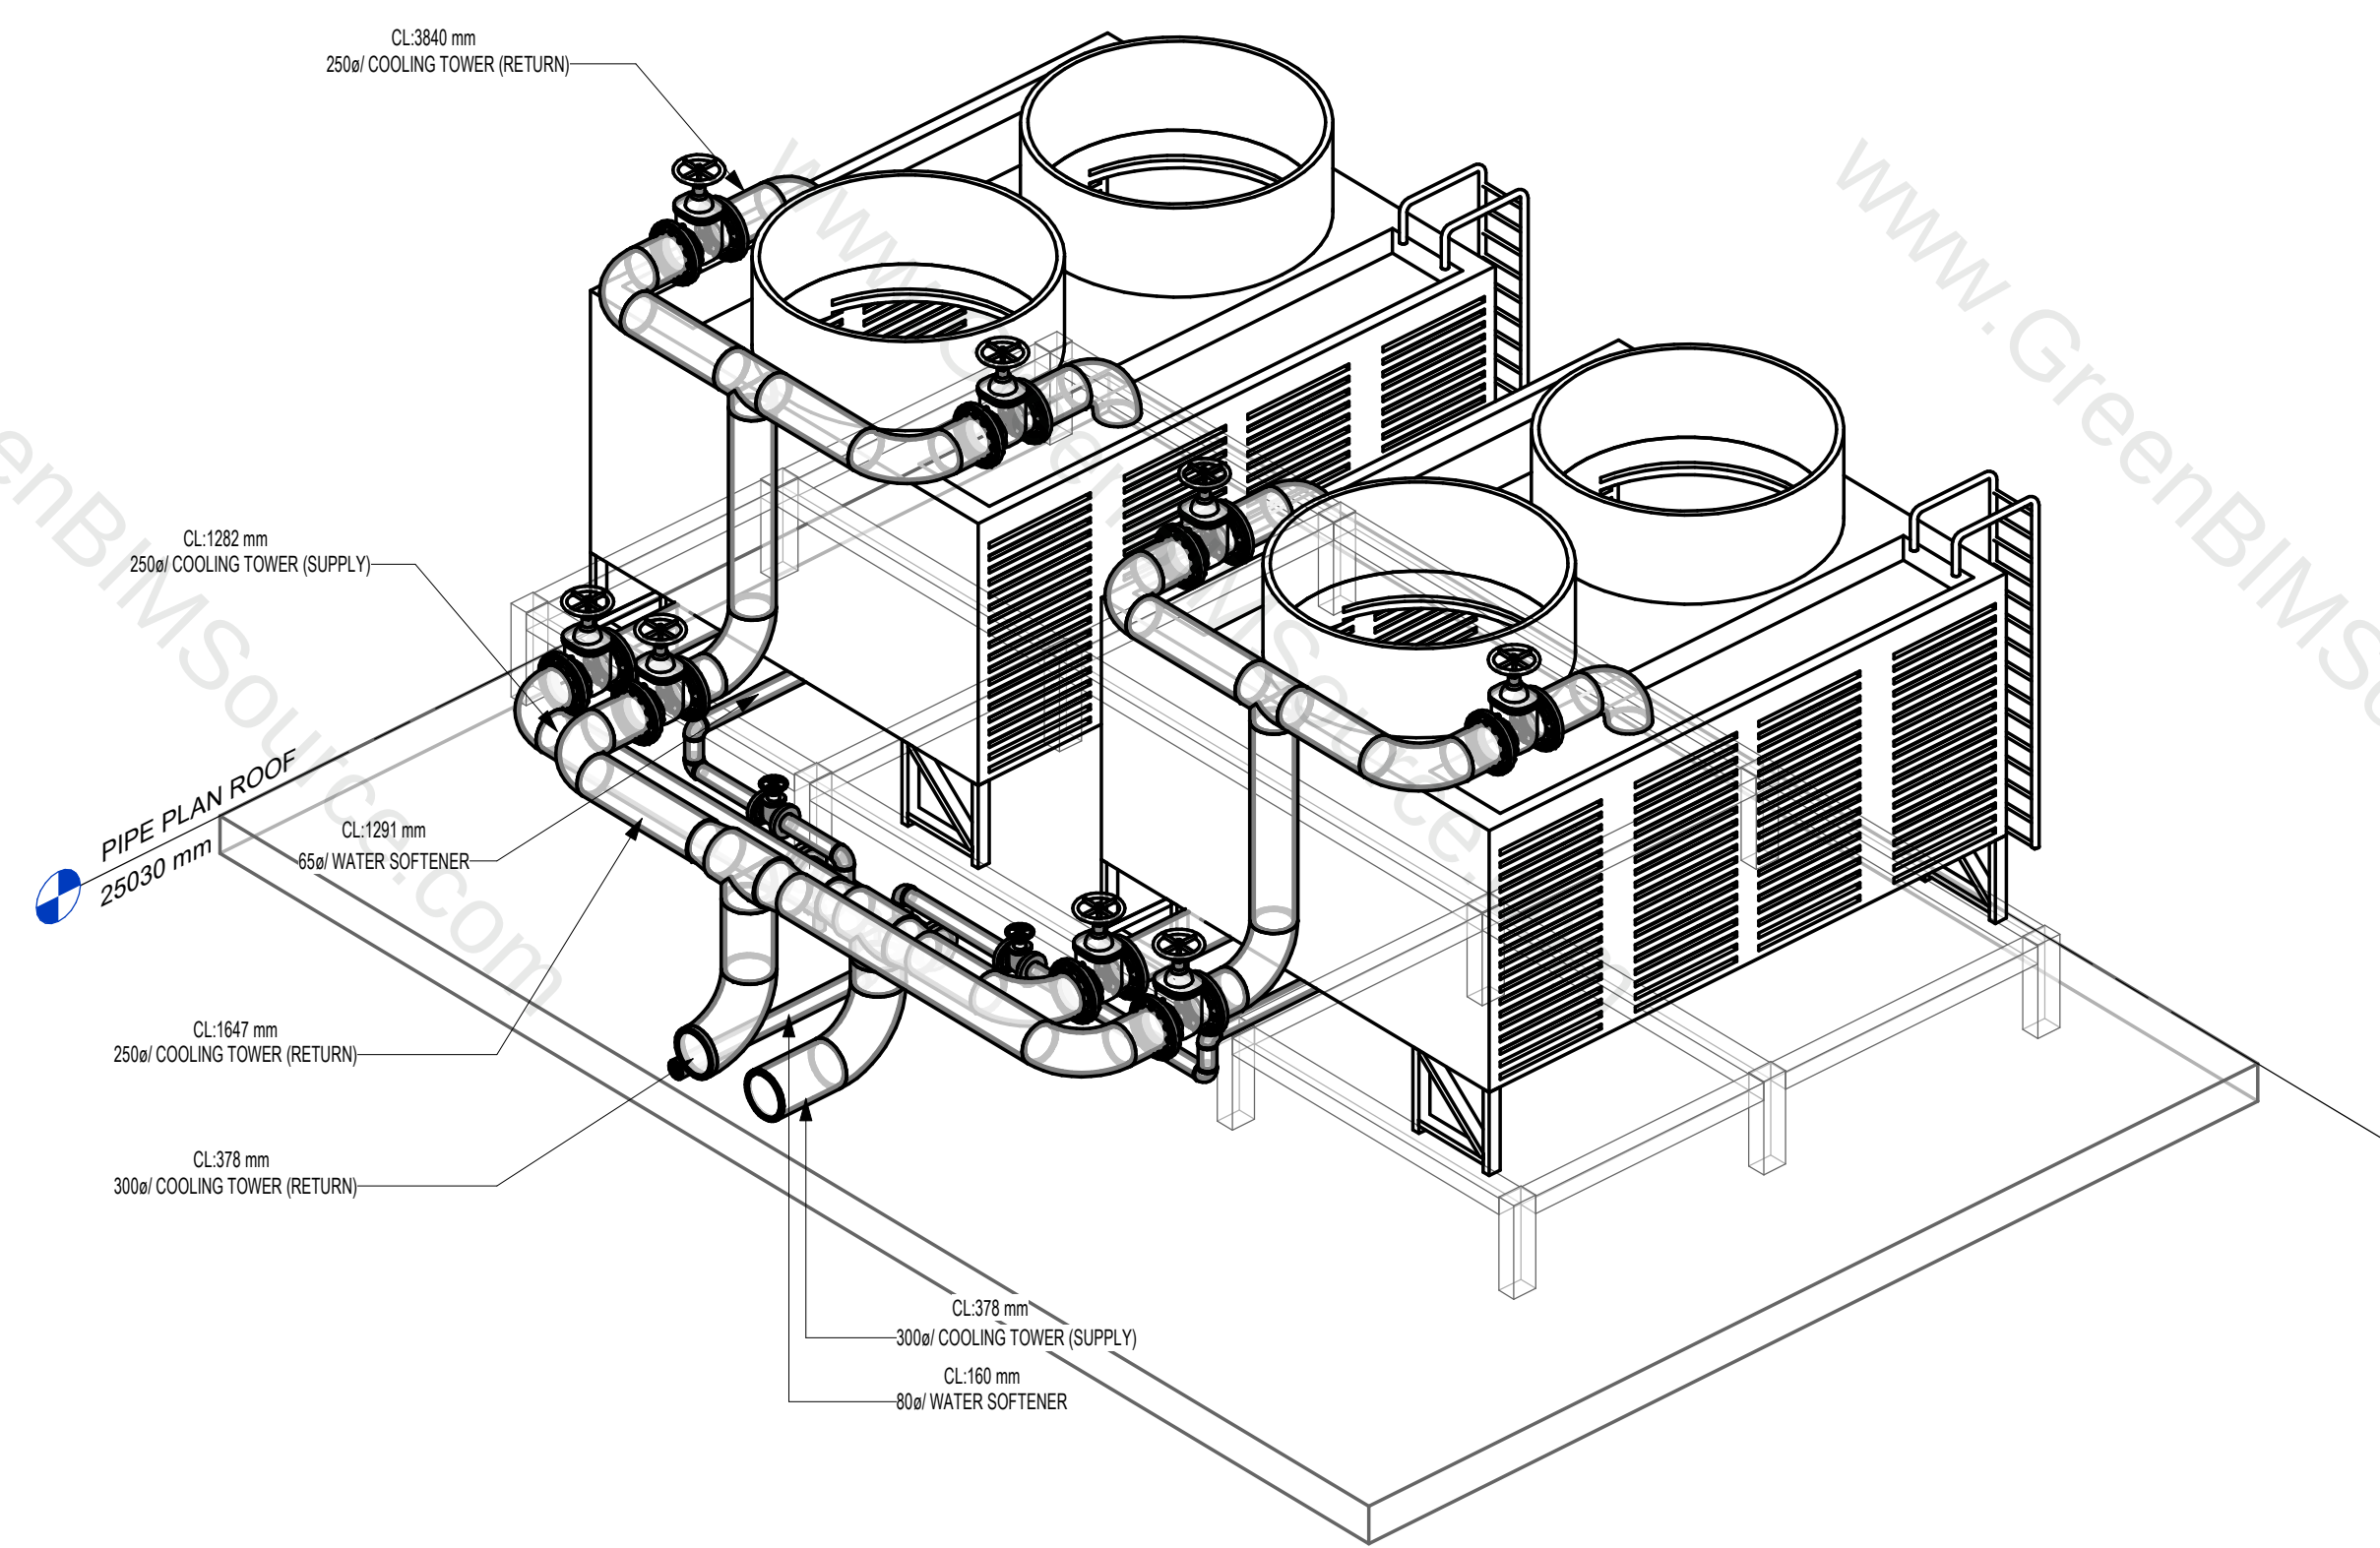

8 3D - COOLLING TOWER