

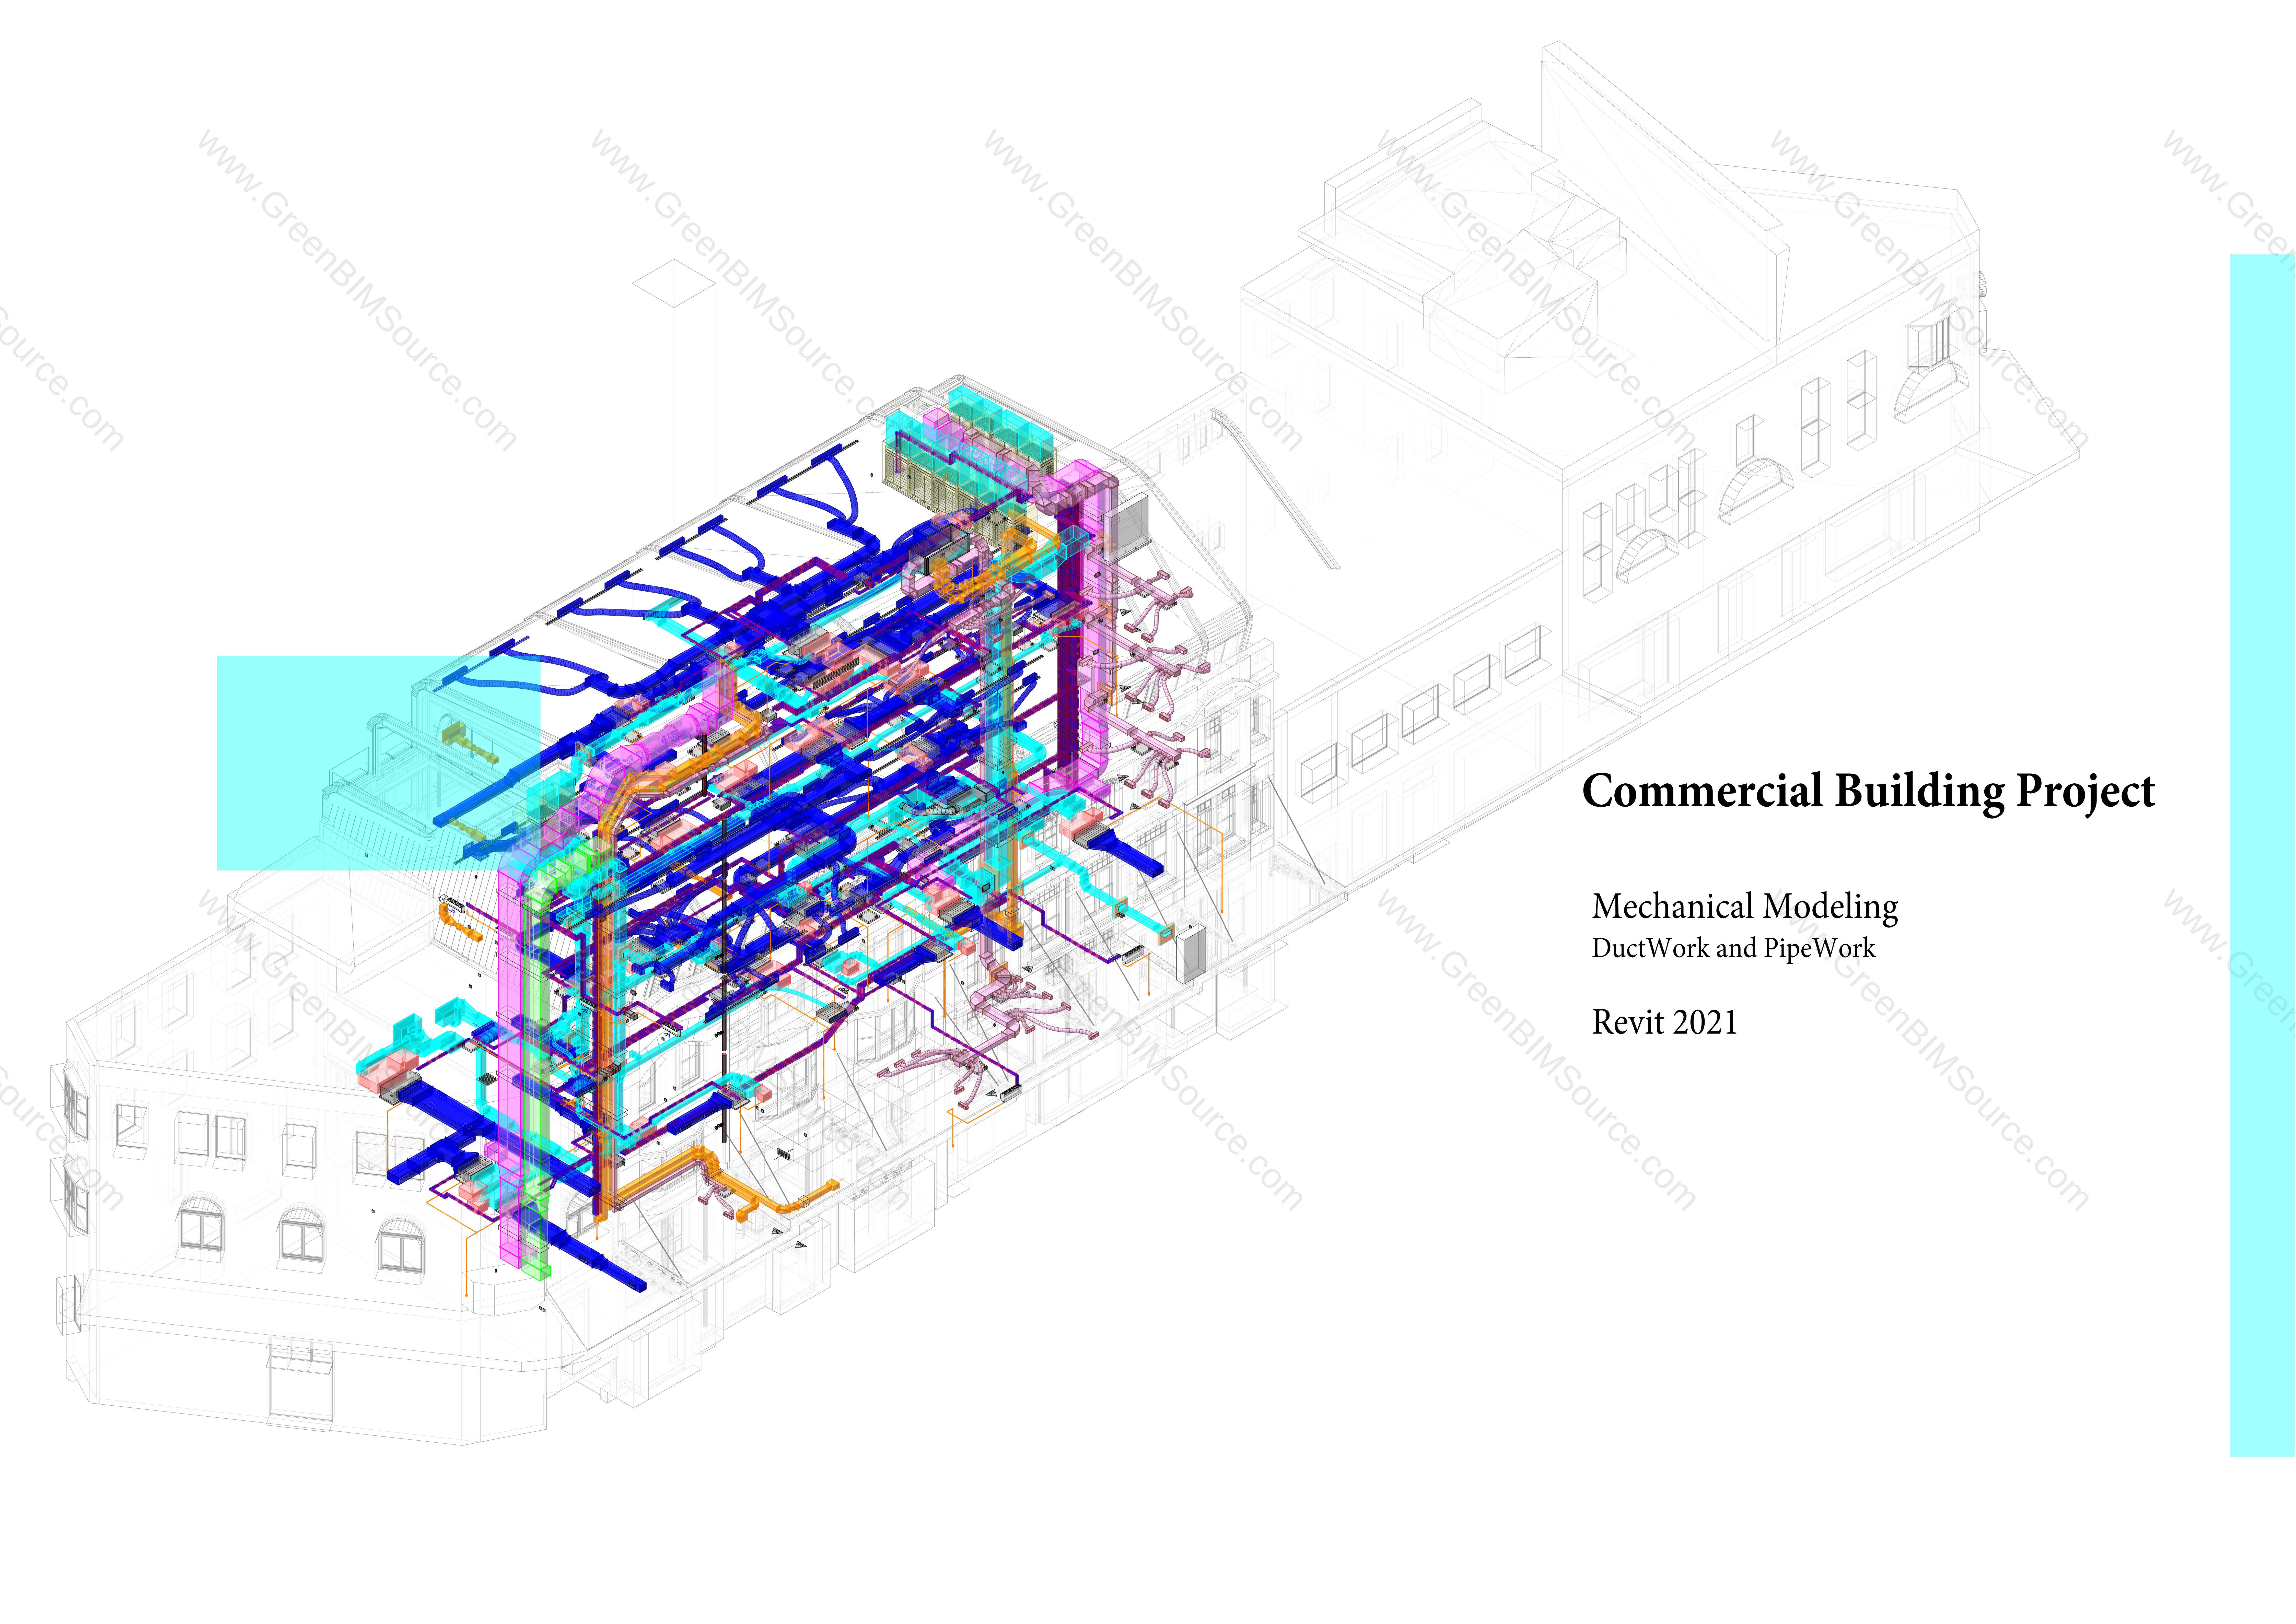


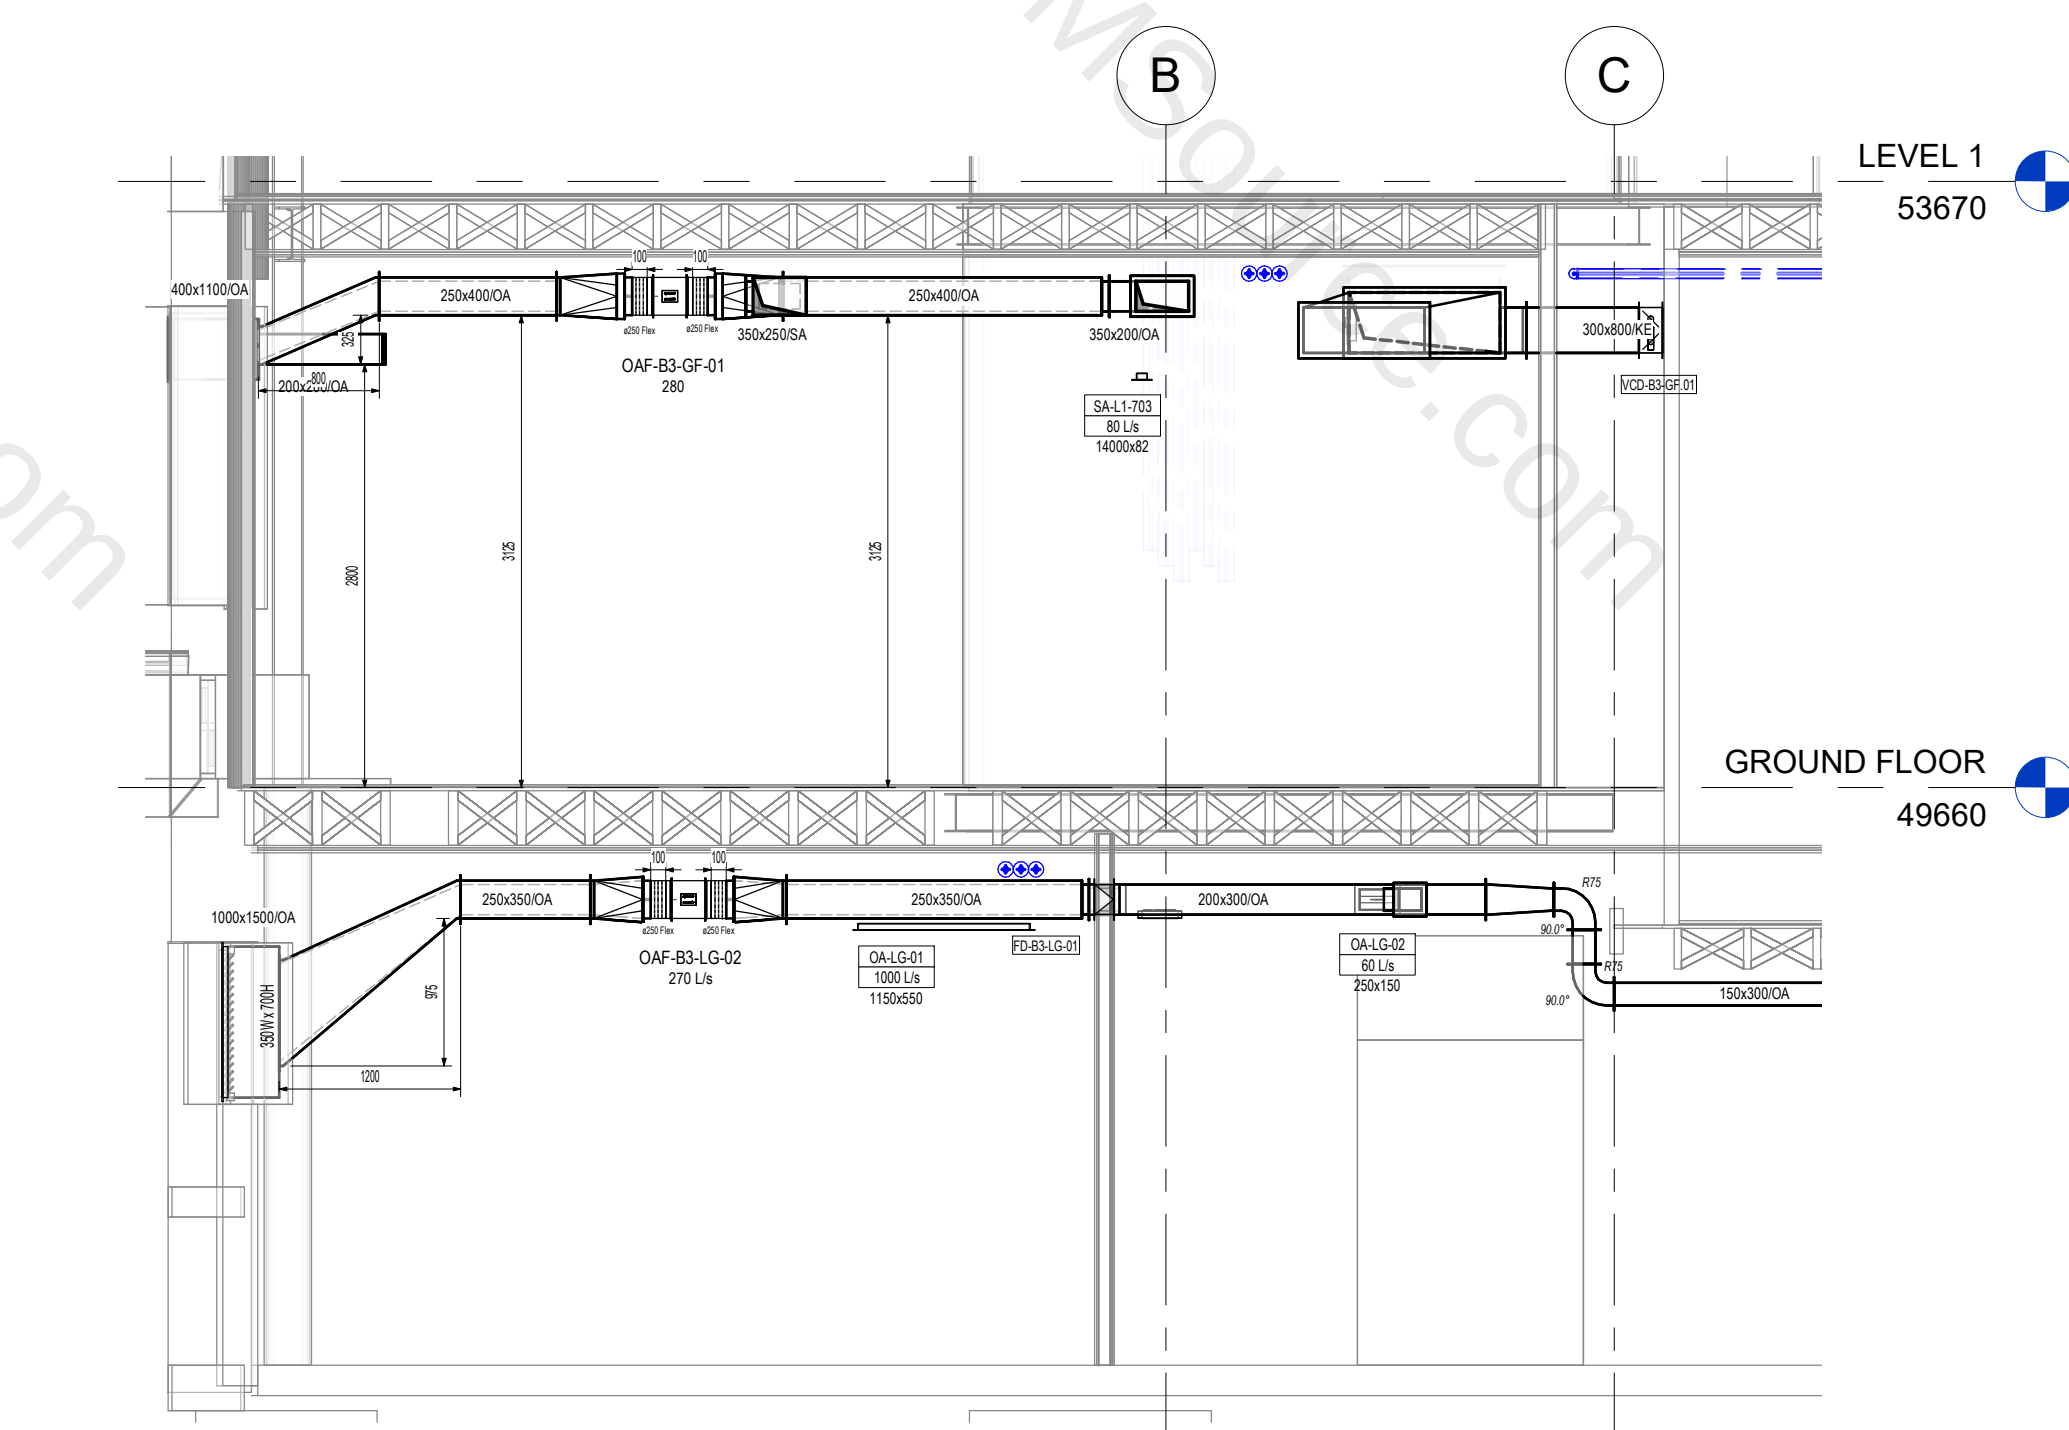


Commercial Building Project

Mechanical Modeling
DuctWork and PipeWork


Revit 2021

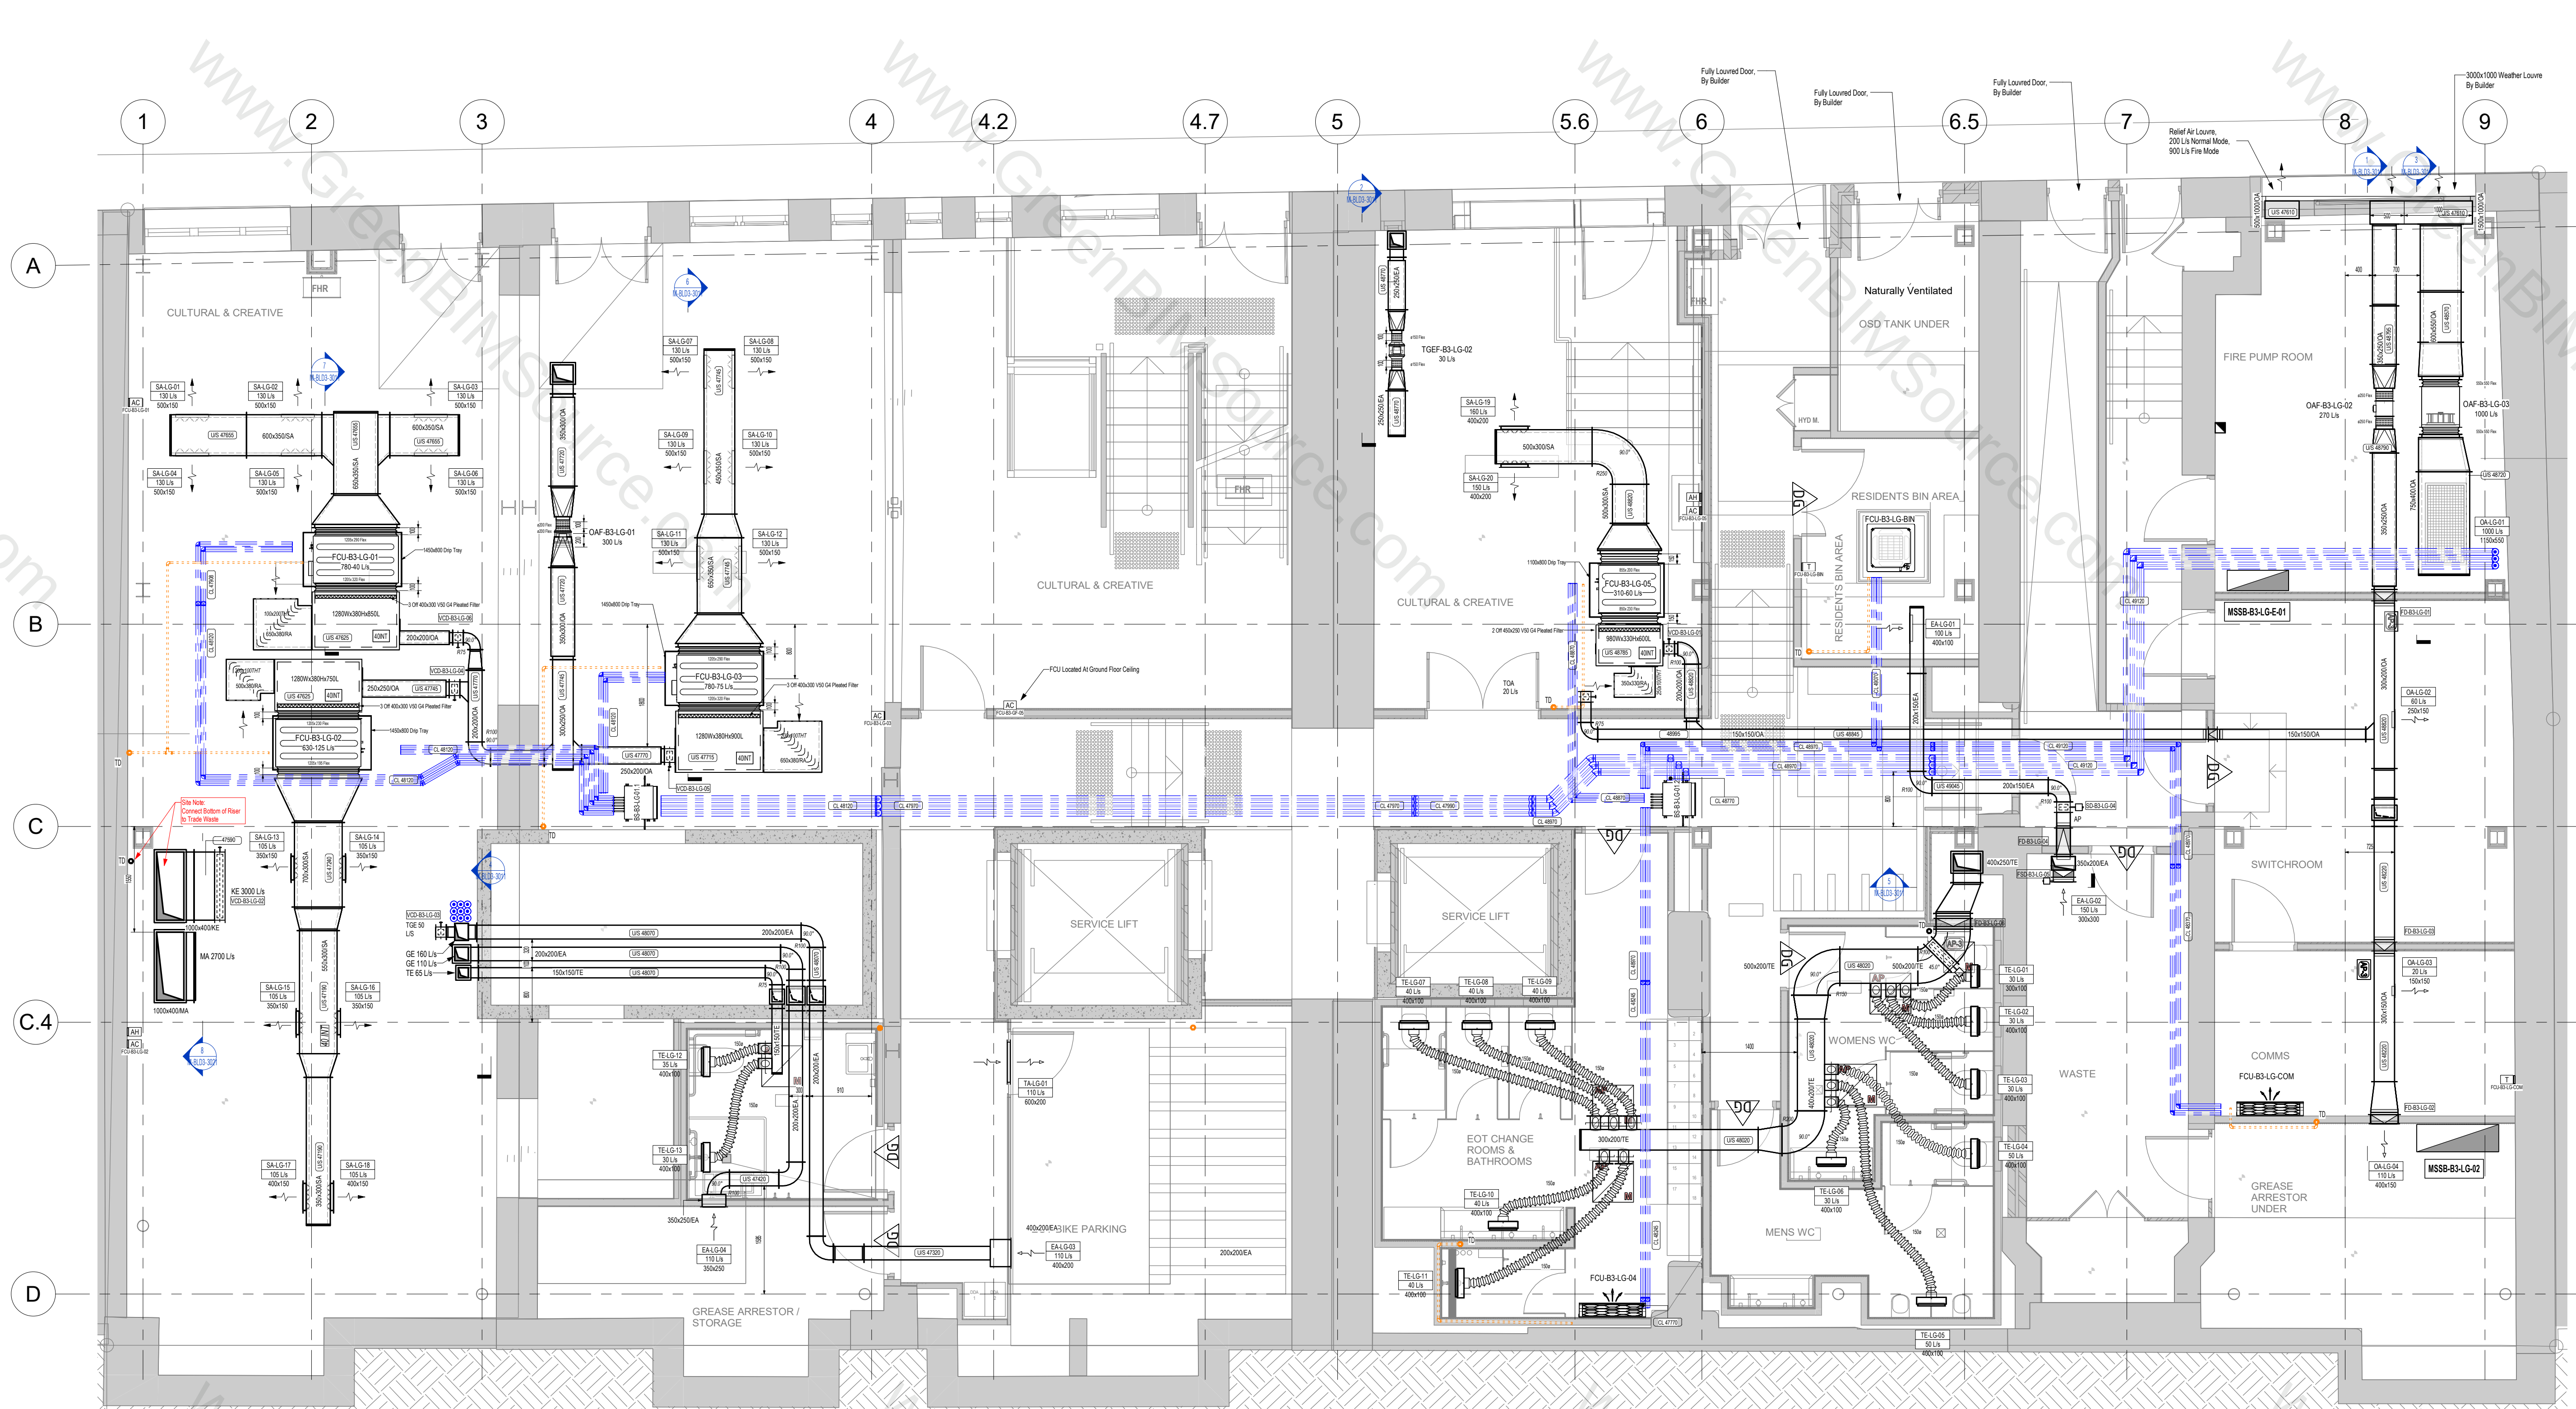


1 Section 1
 1 : 50

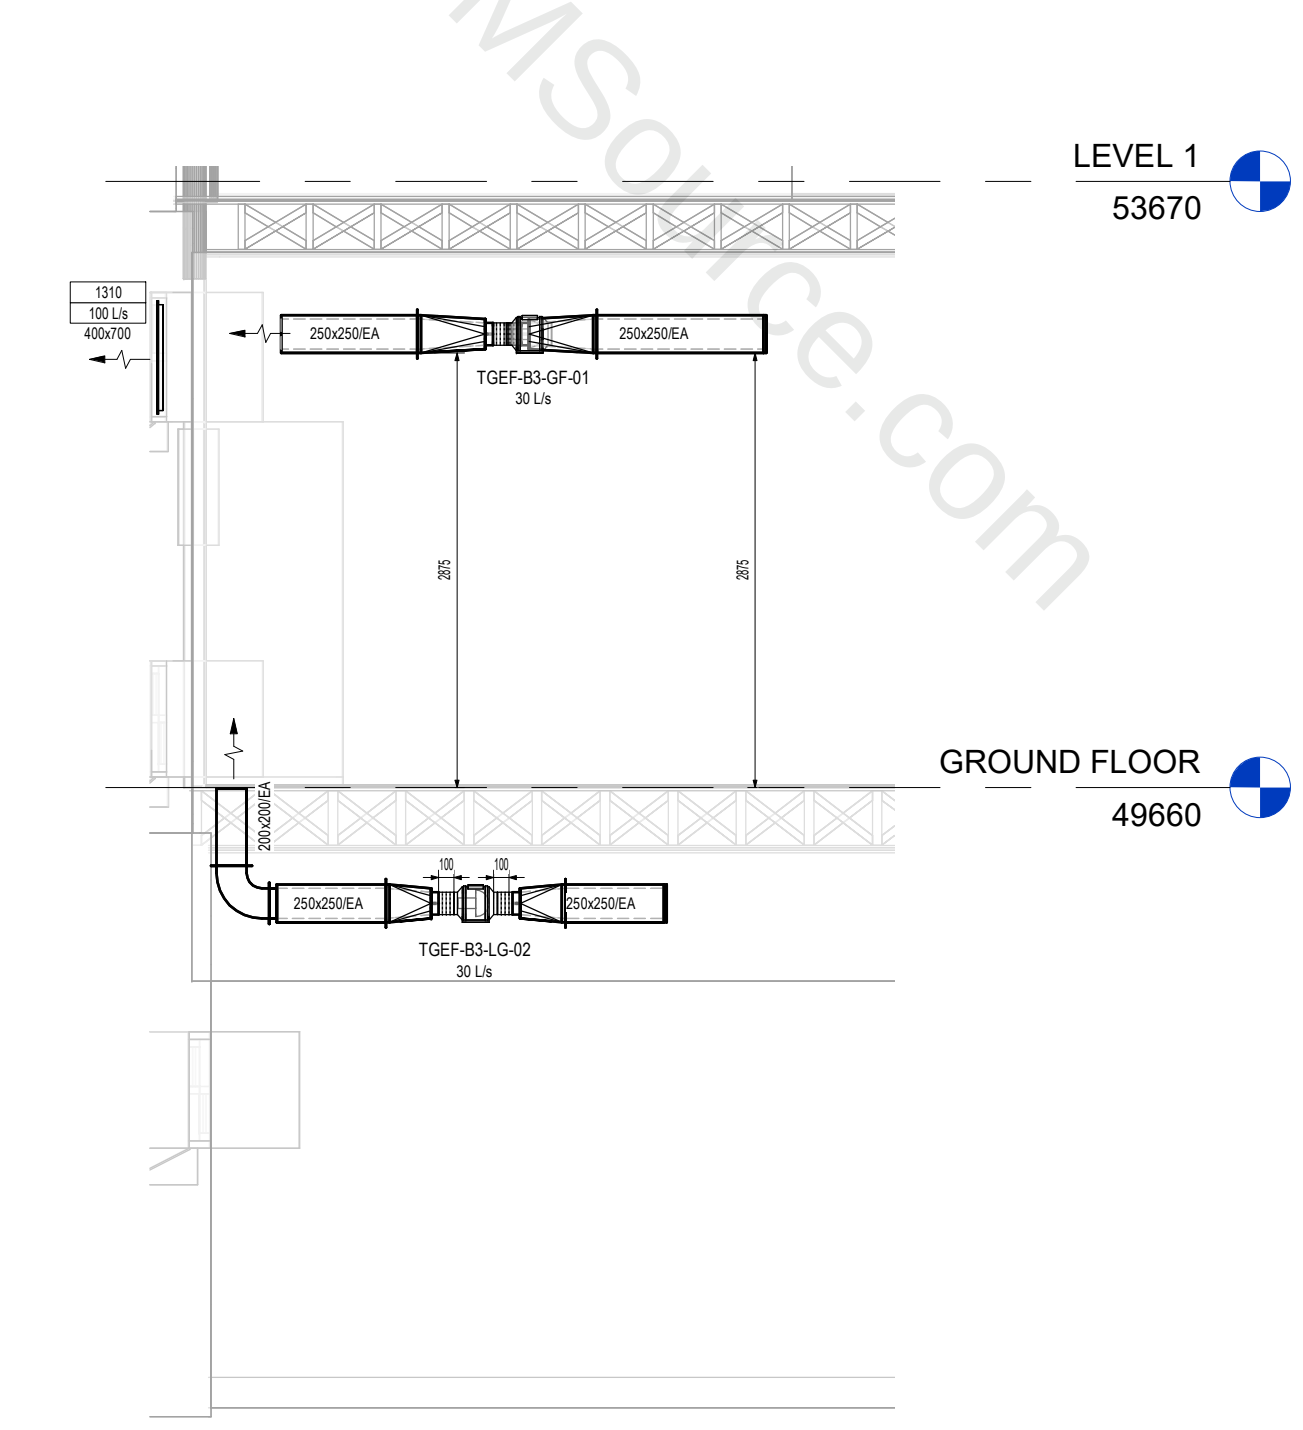


2 Section 2
 1 : 50

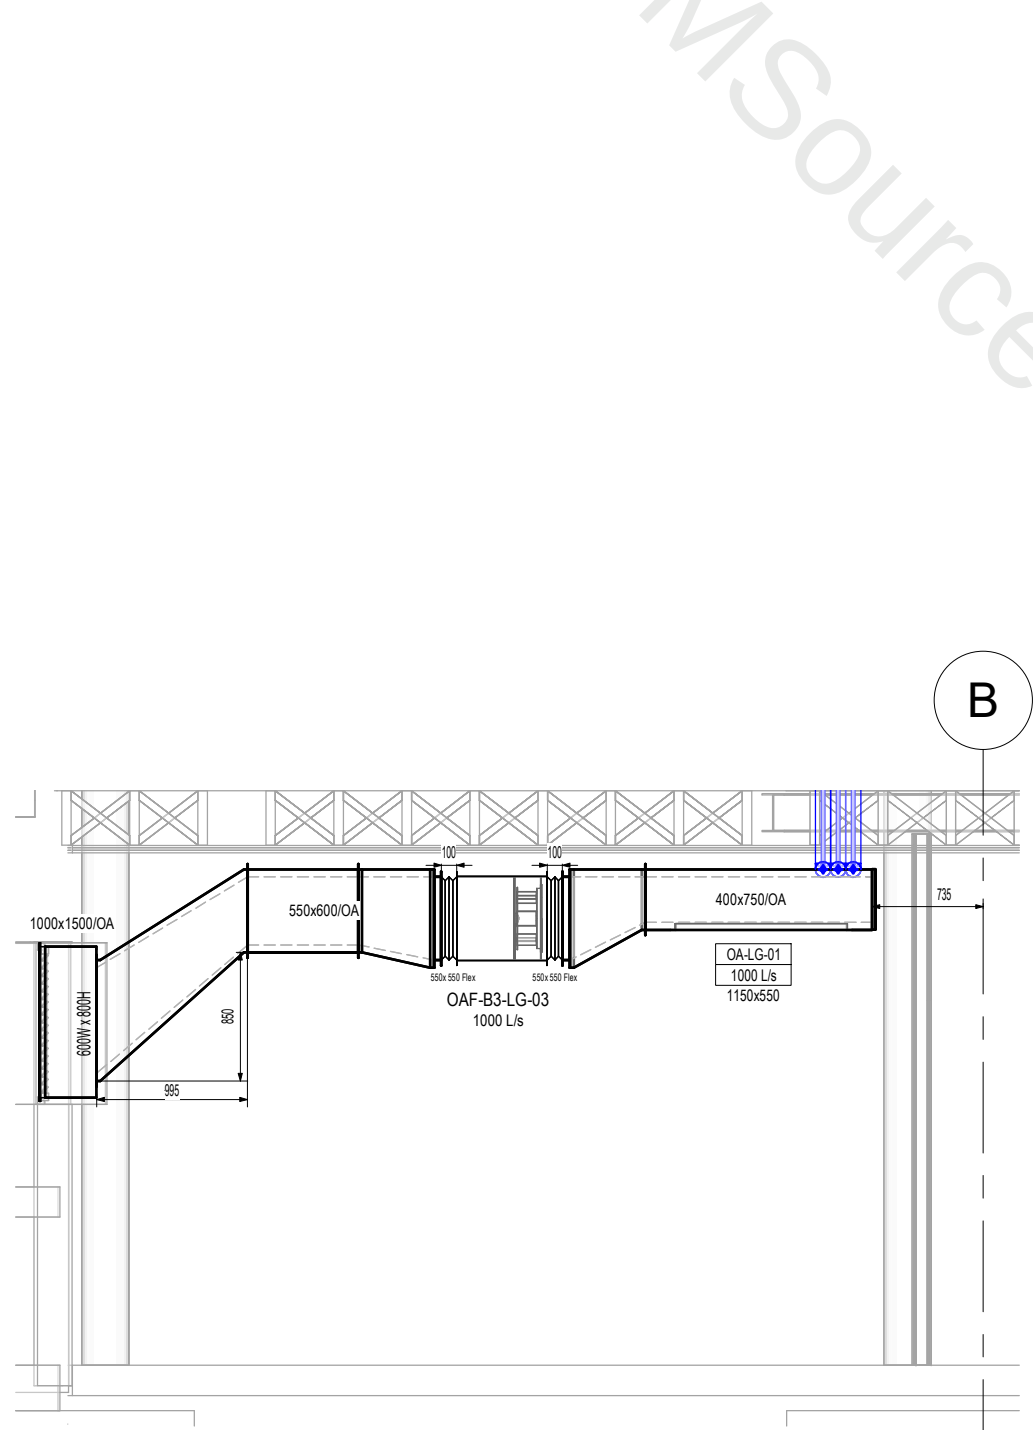


3 Section 3
 1 : 50

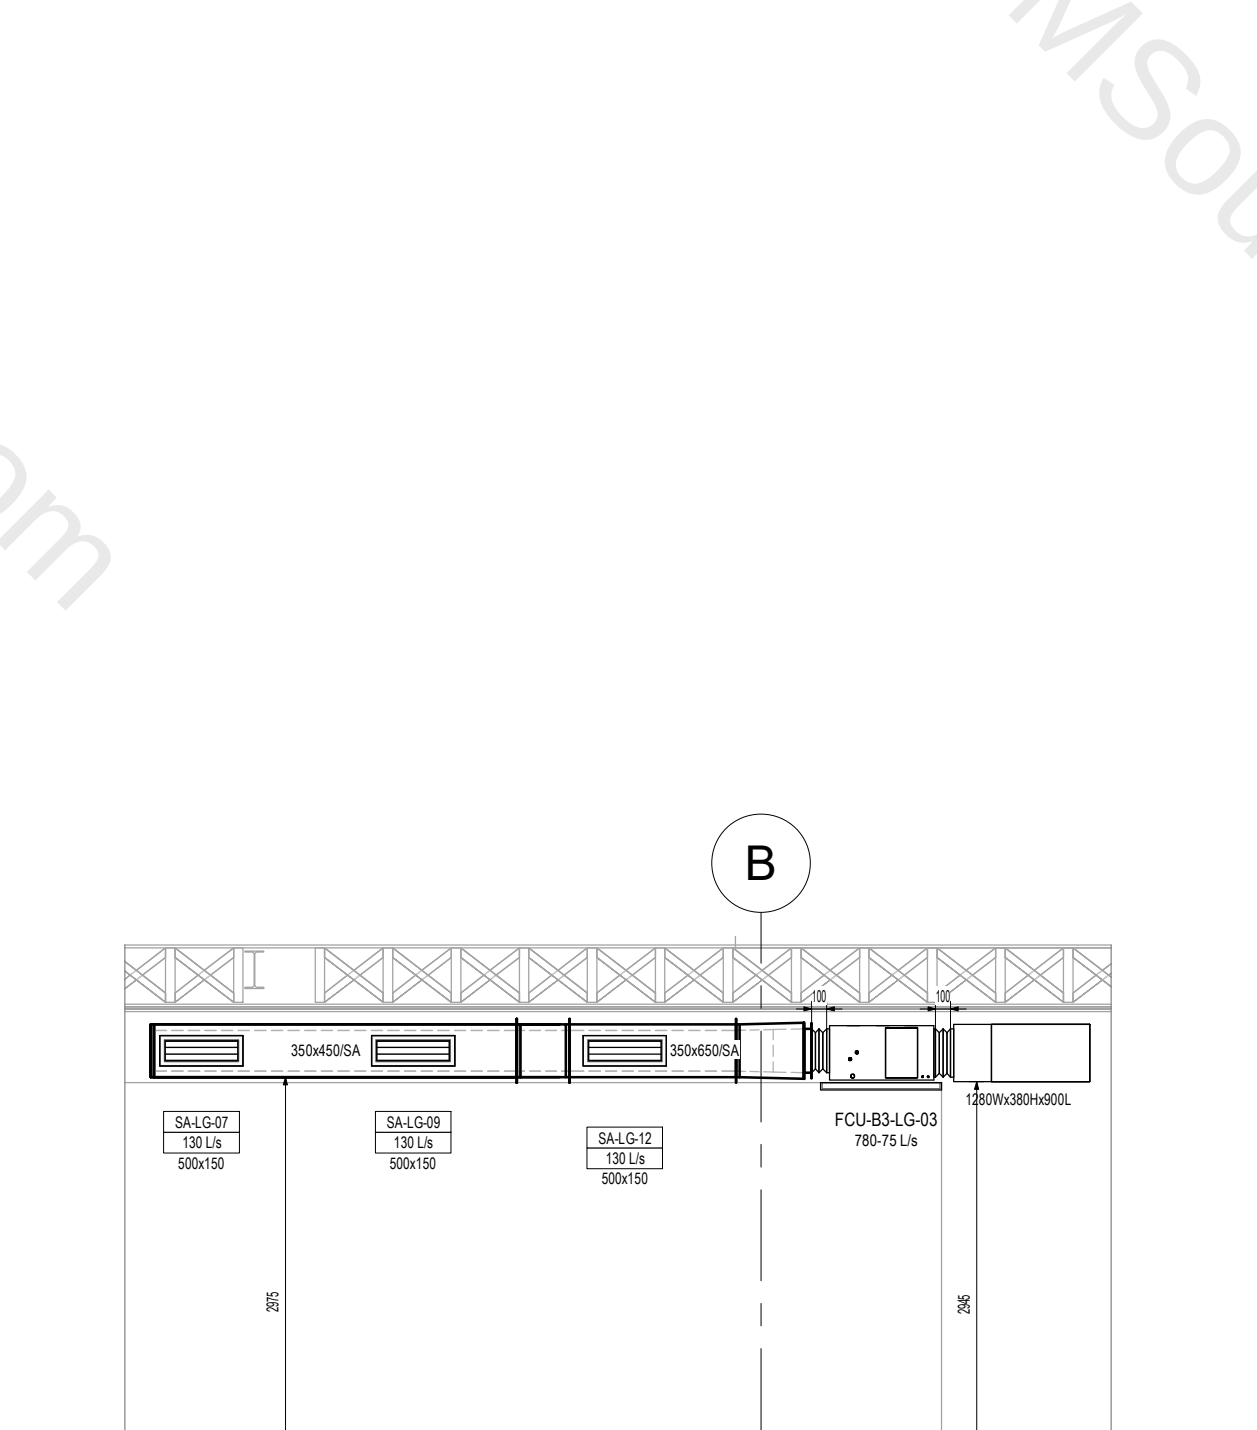


6 Section 6
 1 : 50

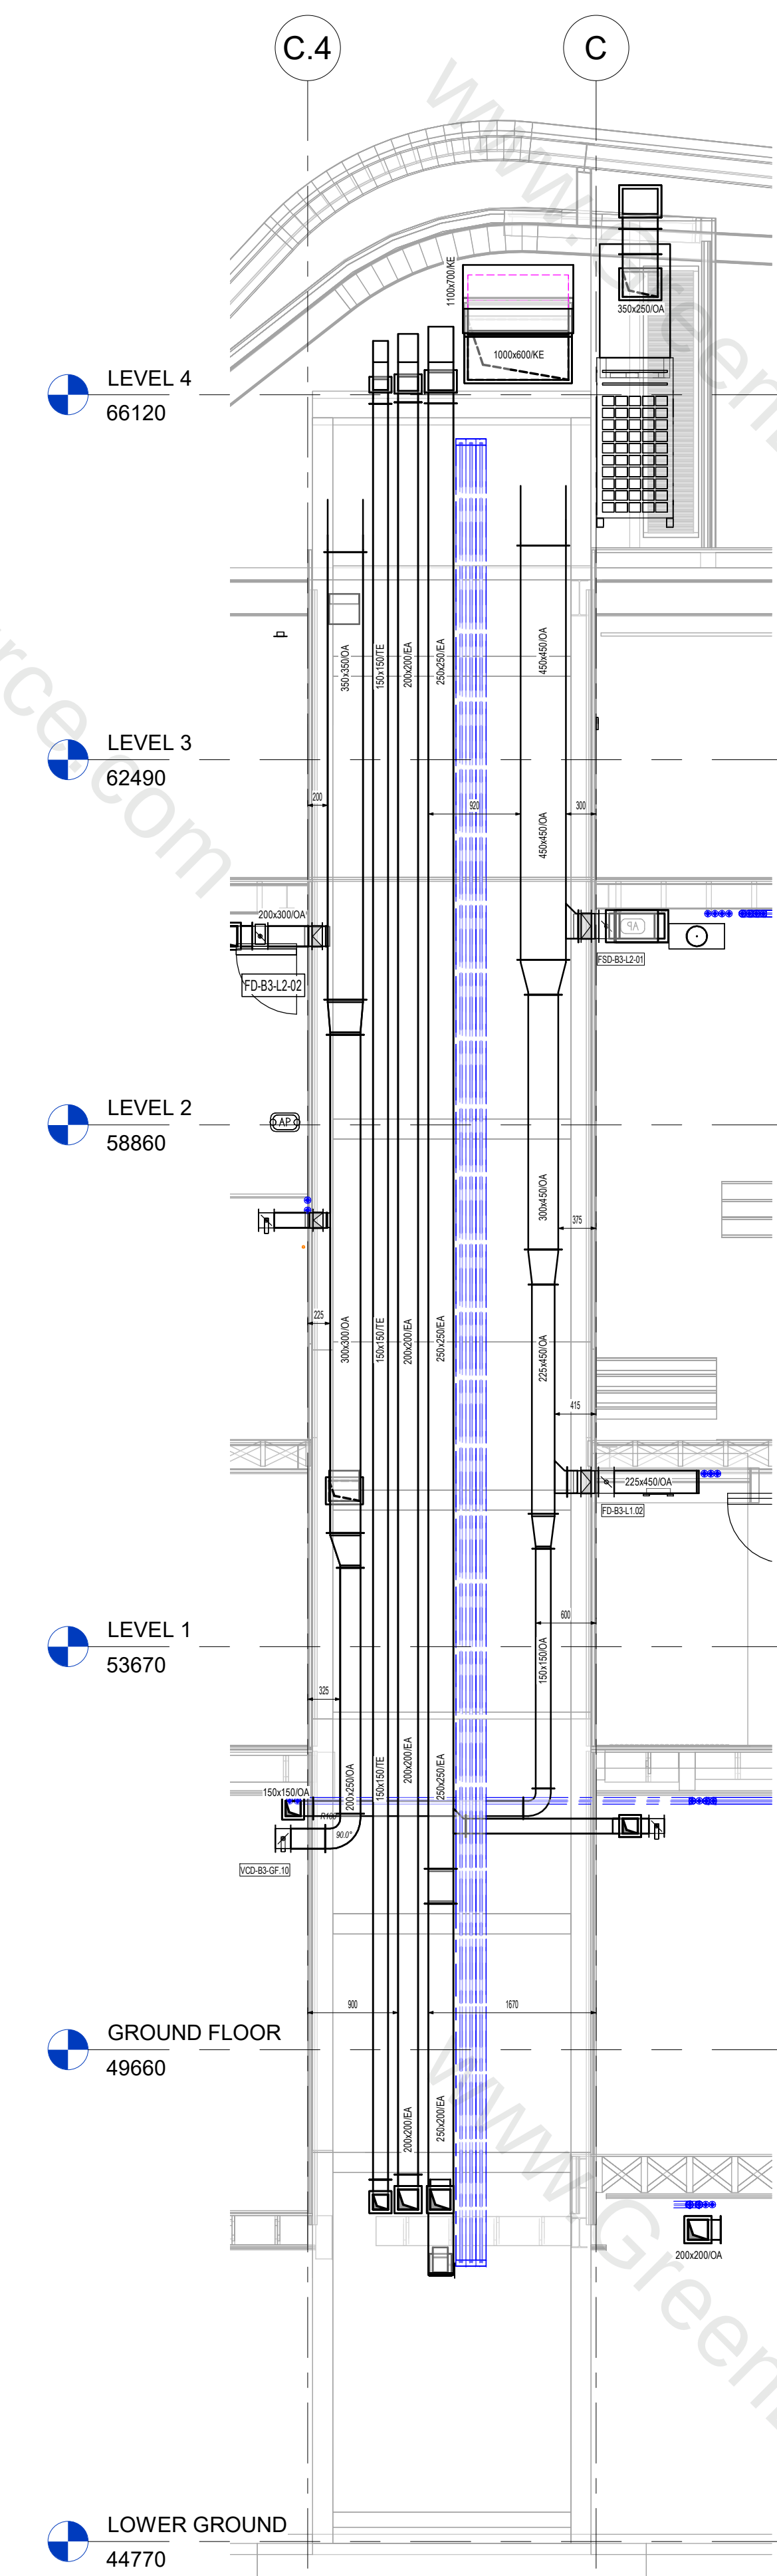



4 Section 4
 1 : 50

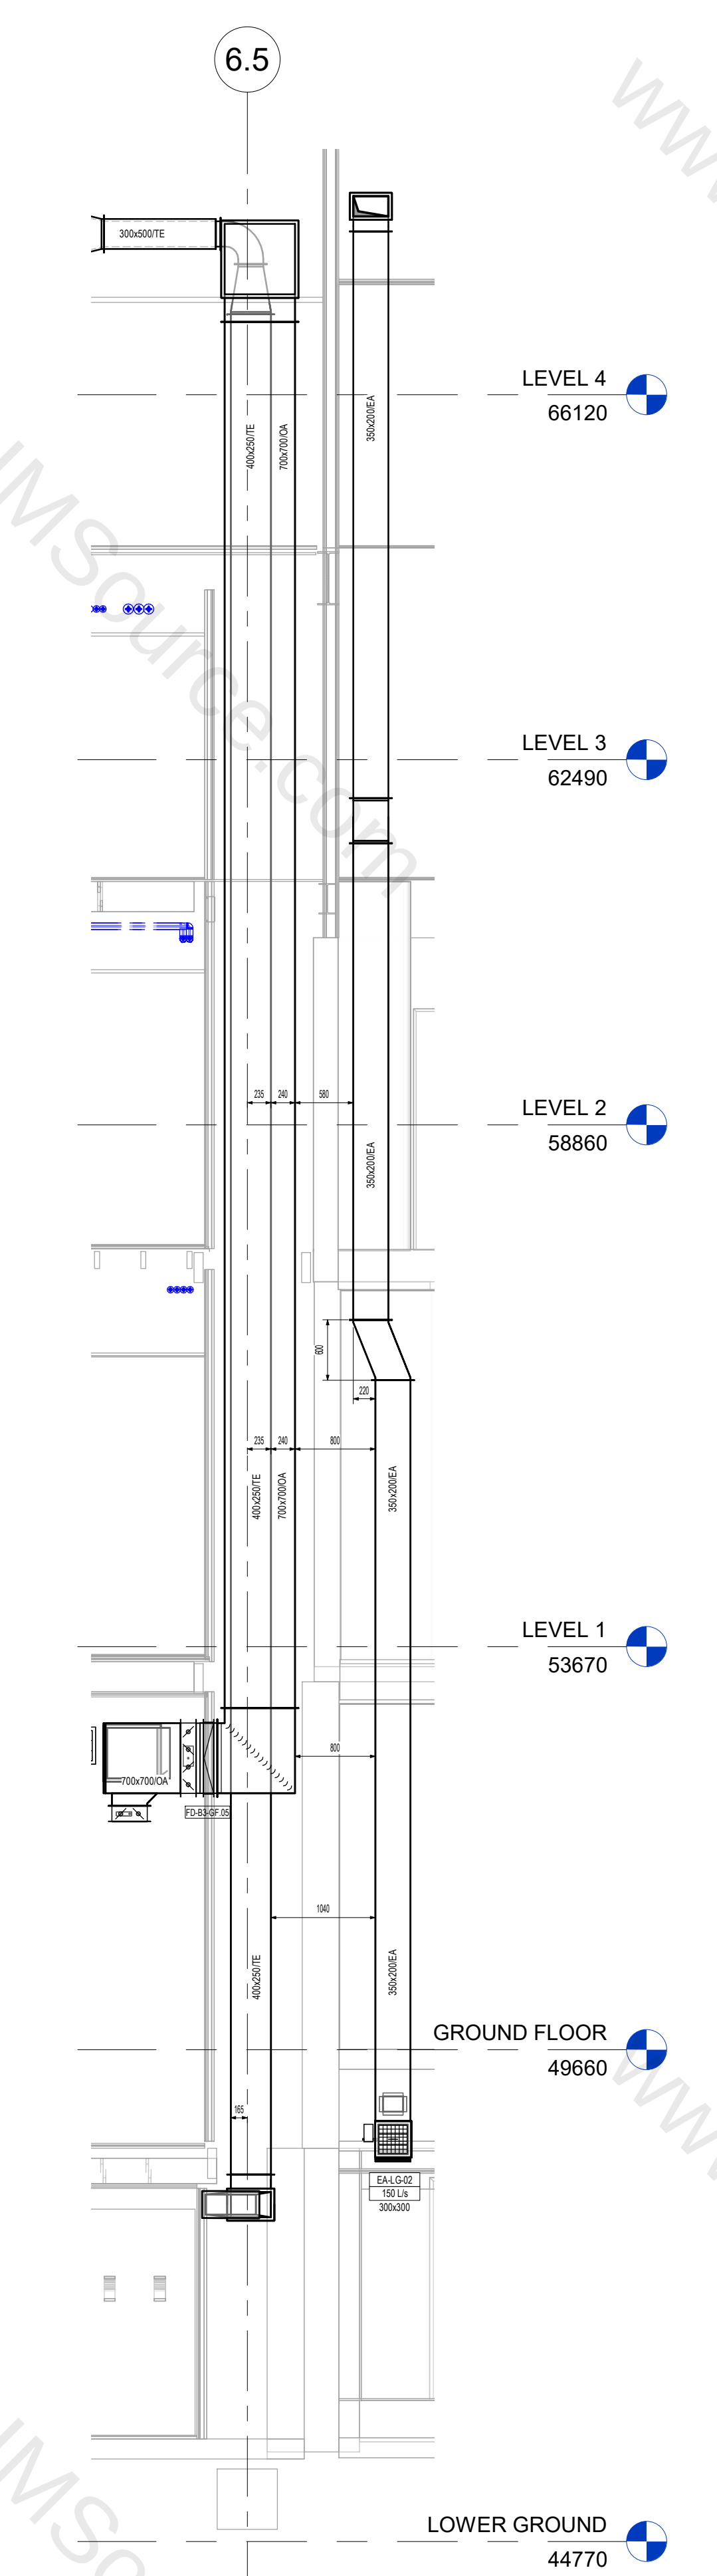

5 Section 5
 1 : 50

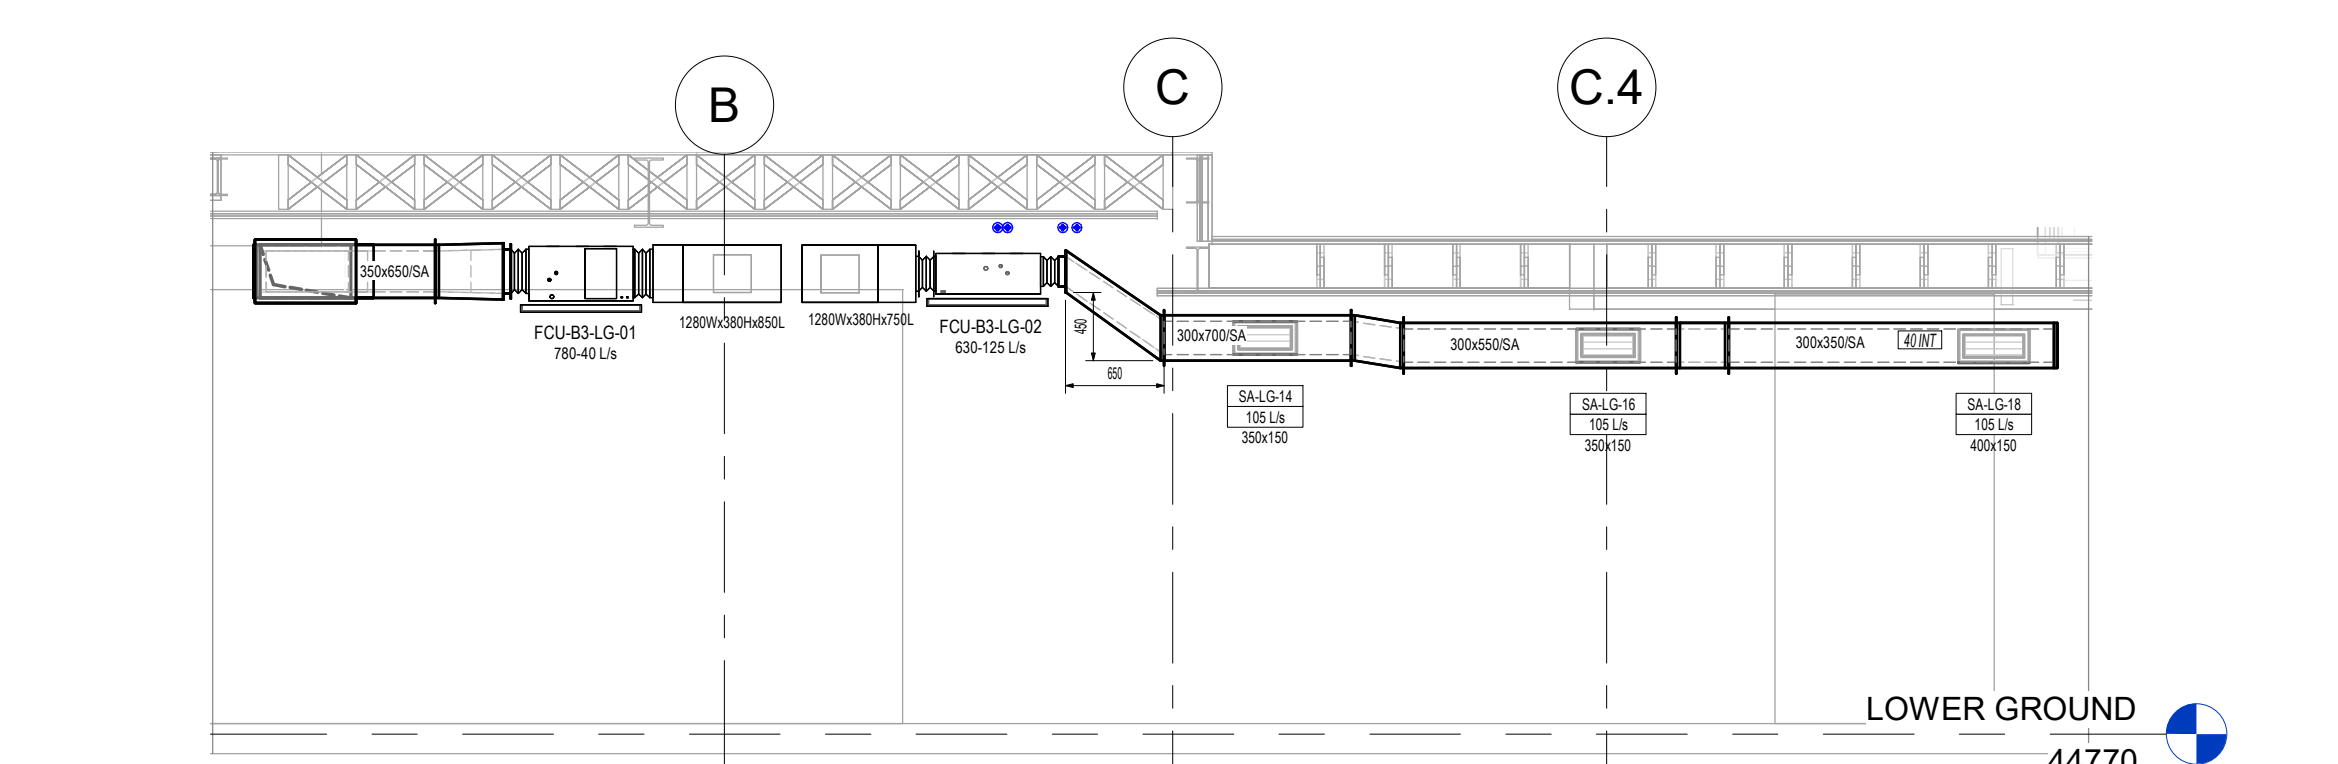

7 Section 7
 1 : 50

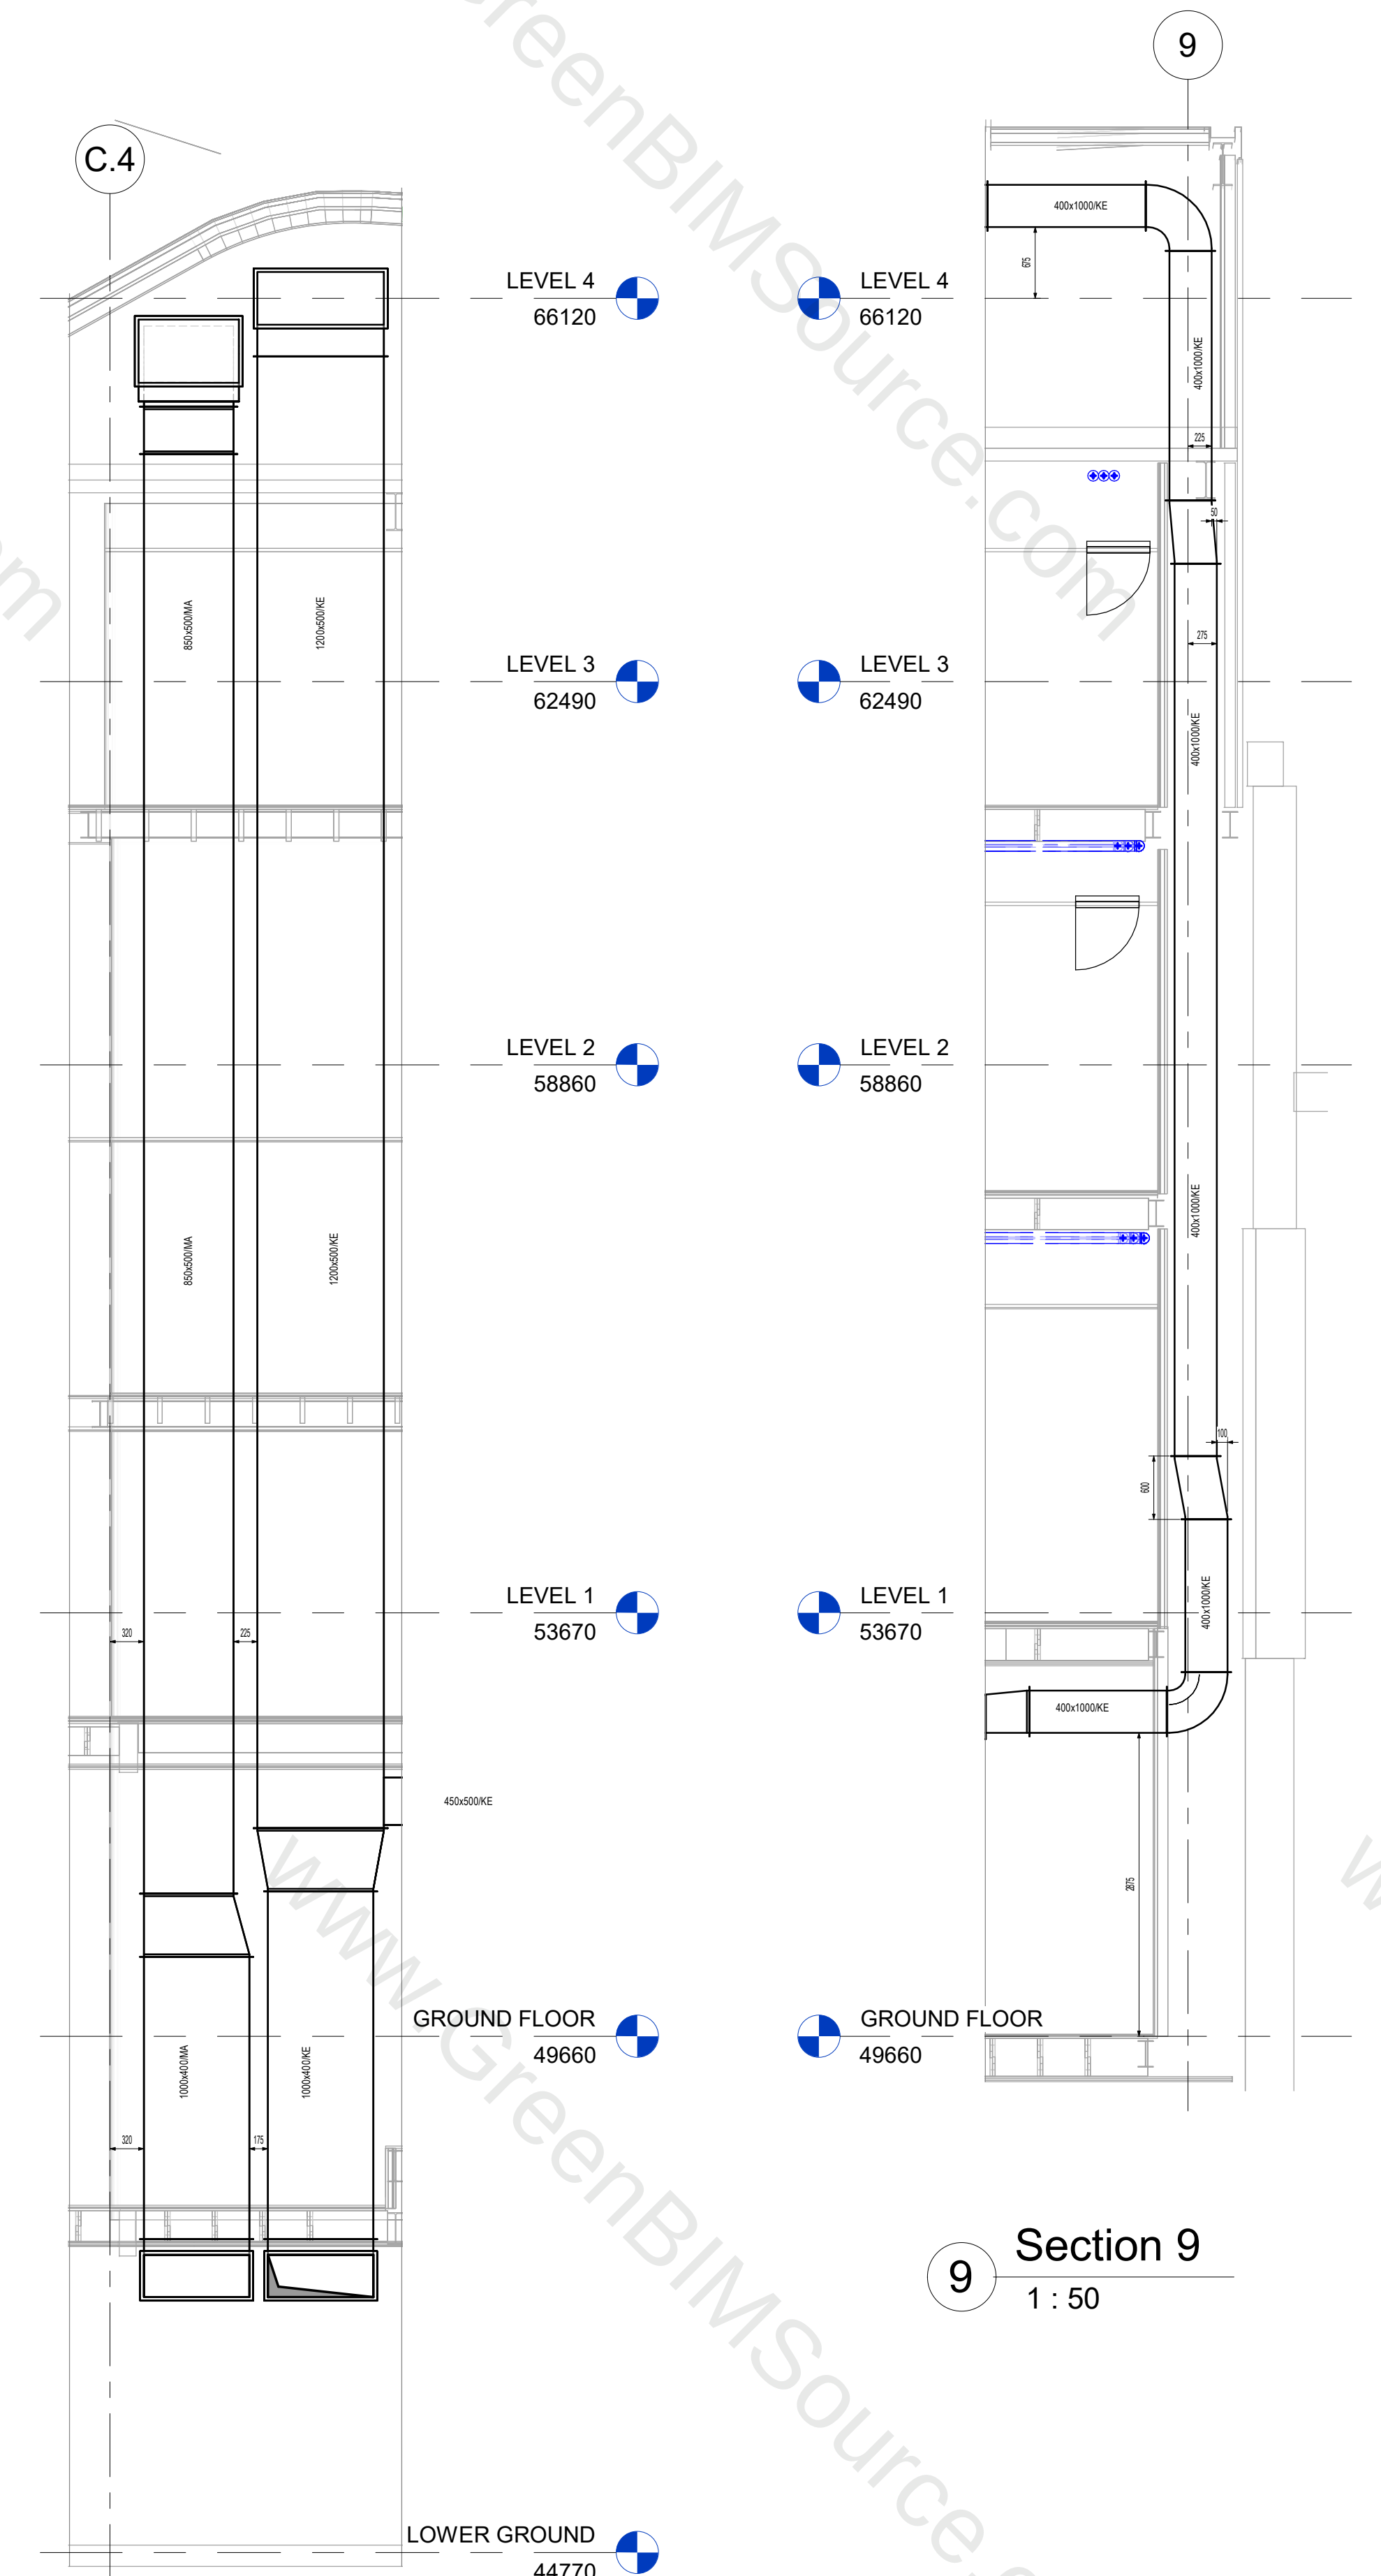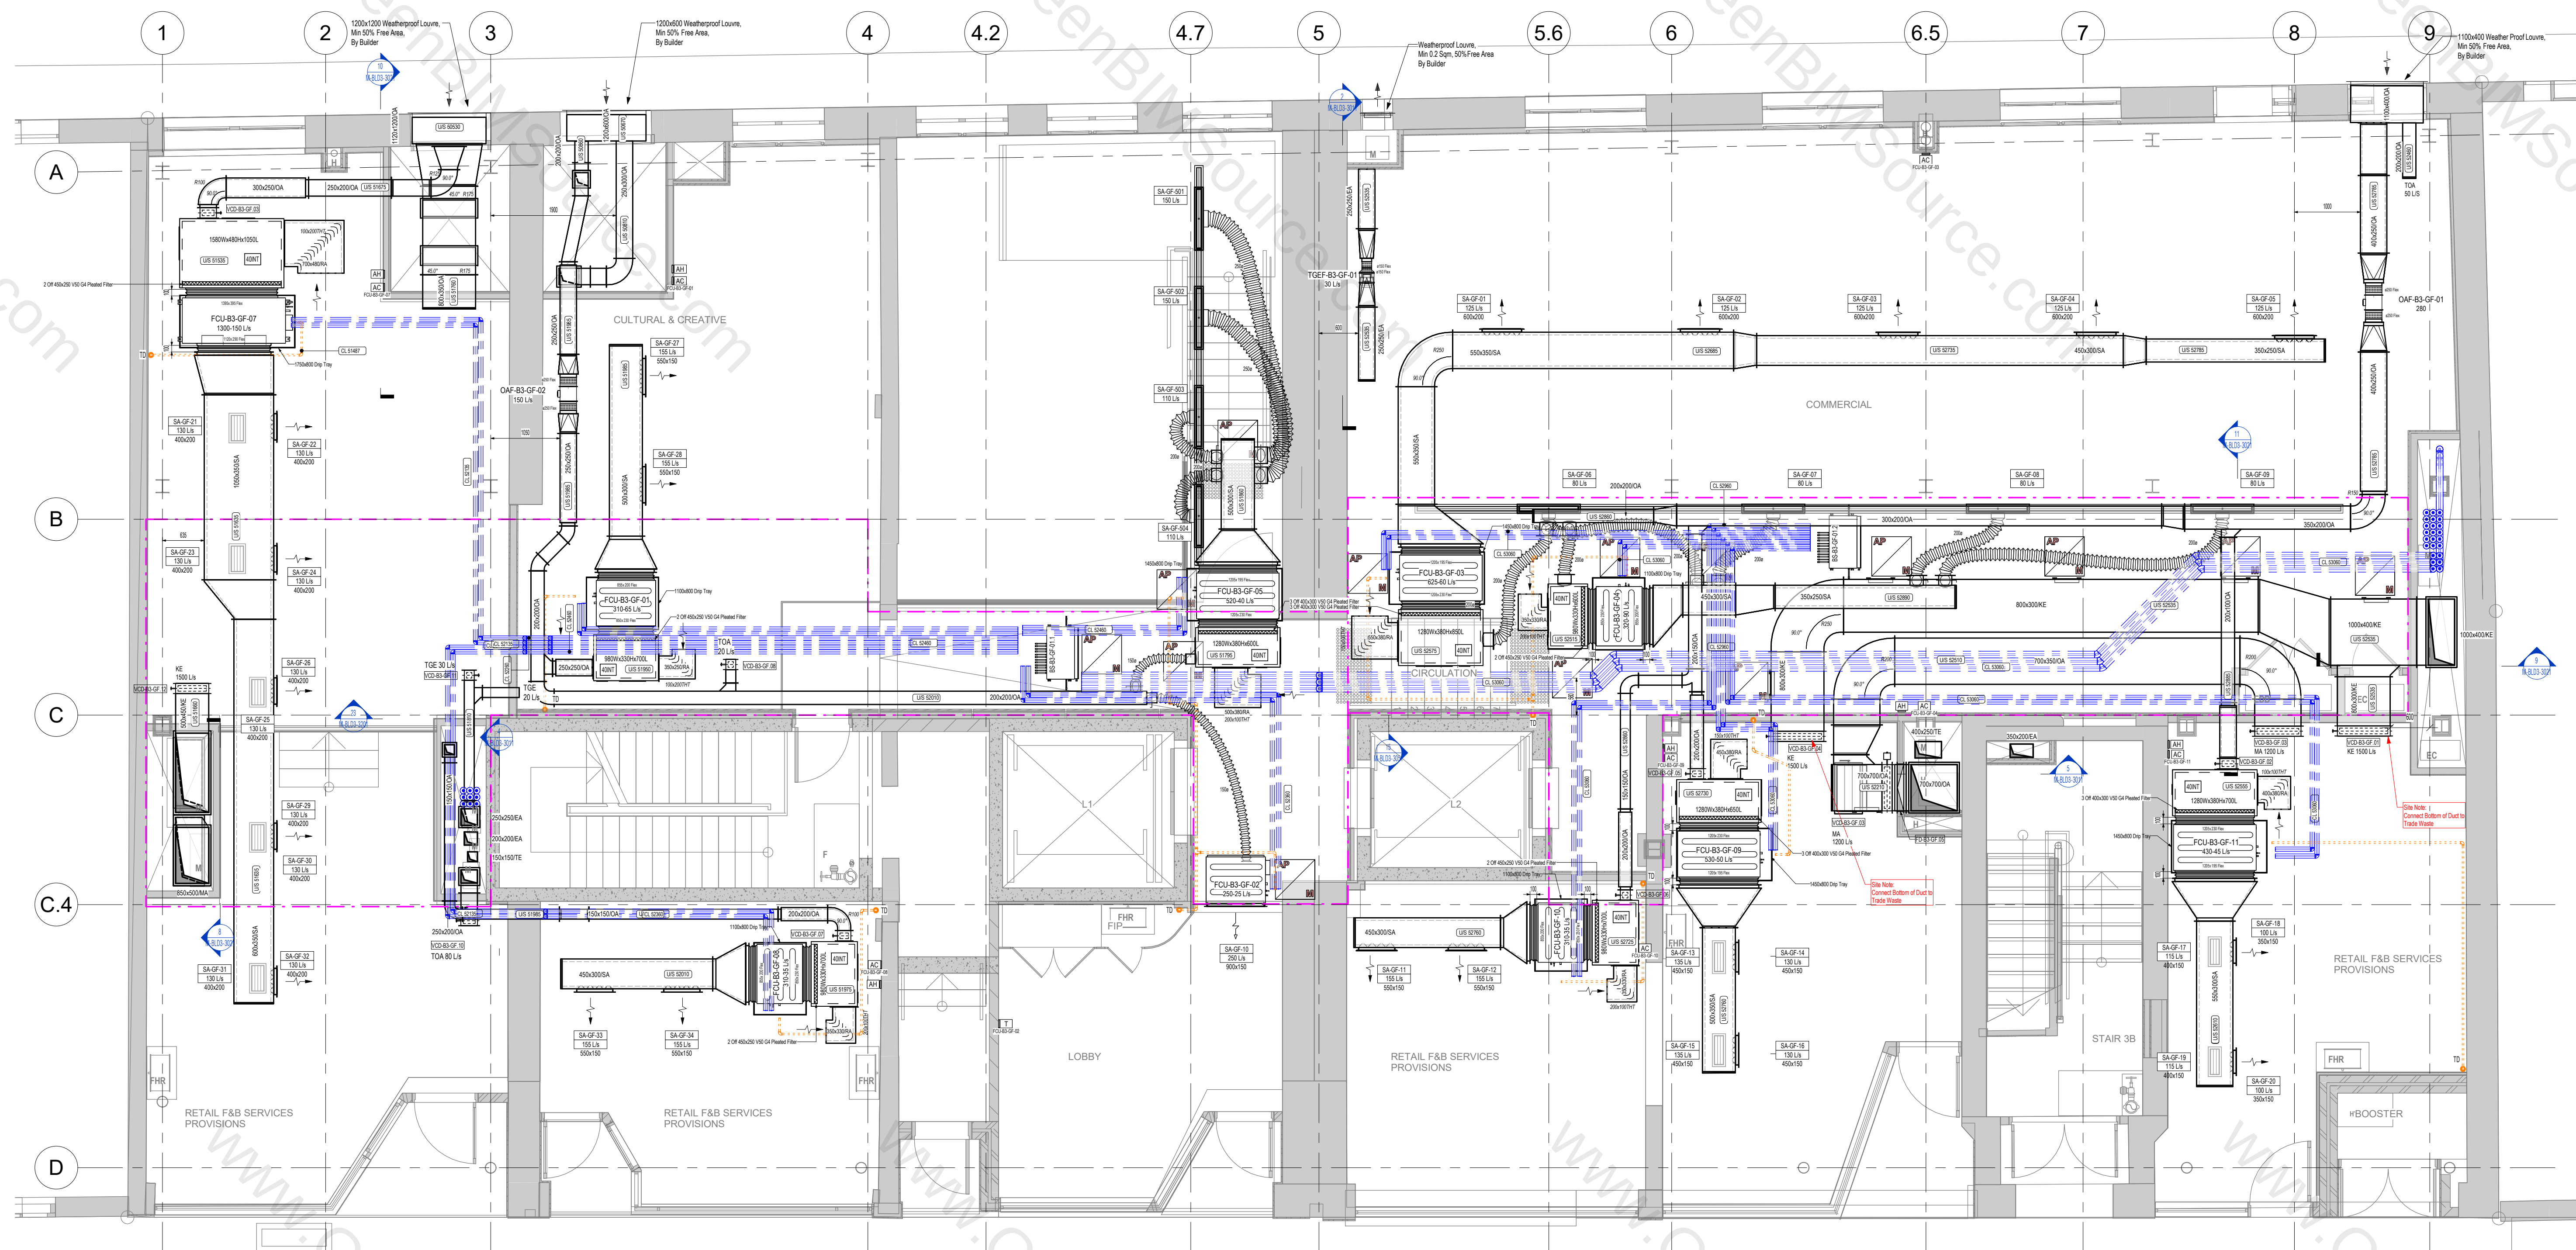

10 Section 10
1 : 50

11 Section 11
1 : 50

8 Section 8
1 : 50

9 Section 9
1 : 50